COPYRIGHT: Reuse or reproduction of the contents of this document is not permitted without written permission of Ripcord Engineering Inc.

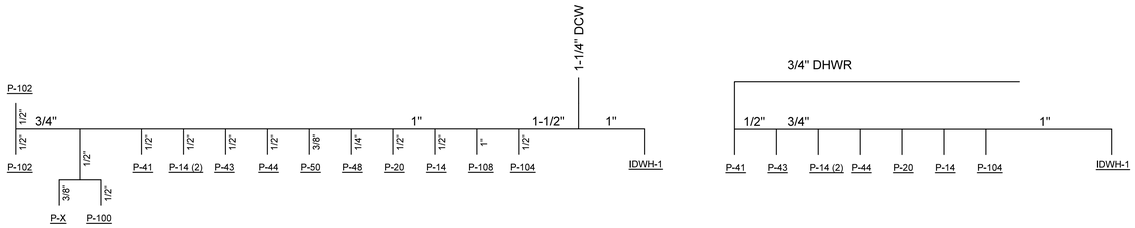

1 DINING HALL DCW & DHW PIPING RISER DIAGRAMS

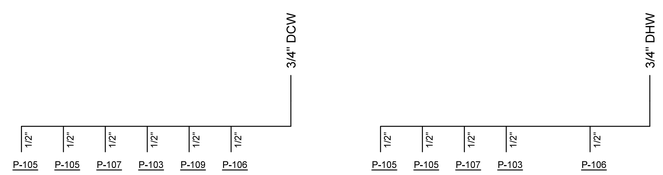

2 APARTMENT DCW & DHW PIPING RISER DIAGRAMS

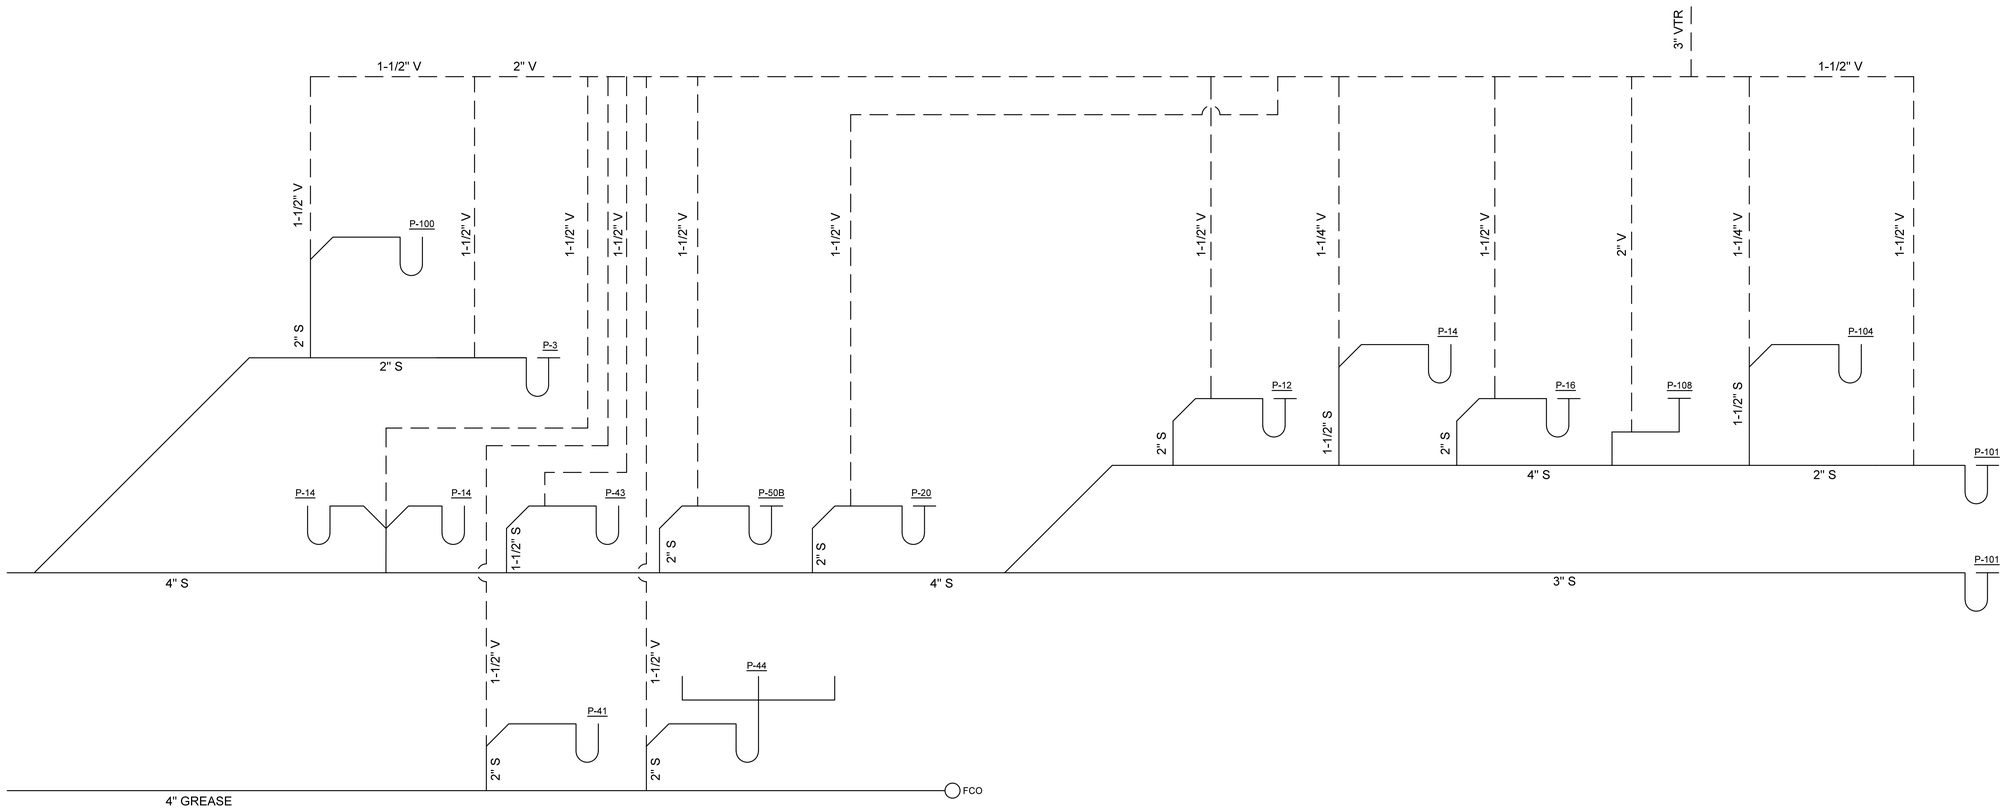

3 DINING HALL DRAIN WASTE & VENT RISER DIAGRAM

Ripcord Engineering
PO Box 4175
Portland, ME
04101
207.331.7900
sonia.barrantes@ripcordengineering.com

RIPCORD ENGINEERING

STATE OF MAINE
SONIA M. BARRANTES
No. 13557
REGISTERED PROFESSIONAL ENGINEER

PROJECT NO.
15031
PROJECT NAME
SALVATION ARMY ARC
PORTLAND, ME

REVISIONS
1 -
2 -
3 -
4 -
5 -

DRAWN BY **SMB**
CONSTRUCTION DOCUMENTS
SHEET TITLE
PLUMBING SCHEMATICS 1 OF 2

ISSUE DATE
10/25/16
SHEET SCALE
NTS

P

P400