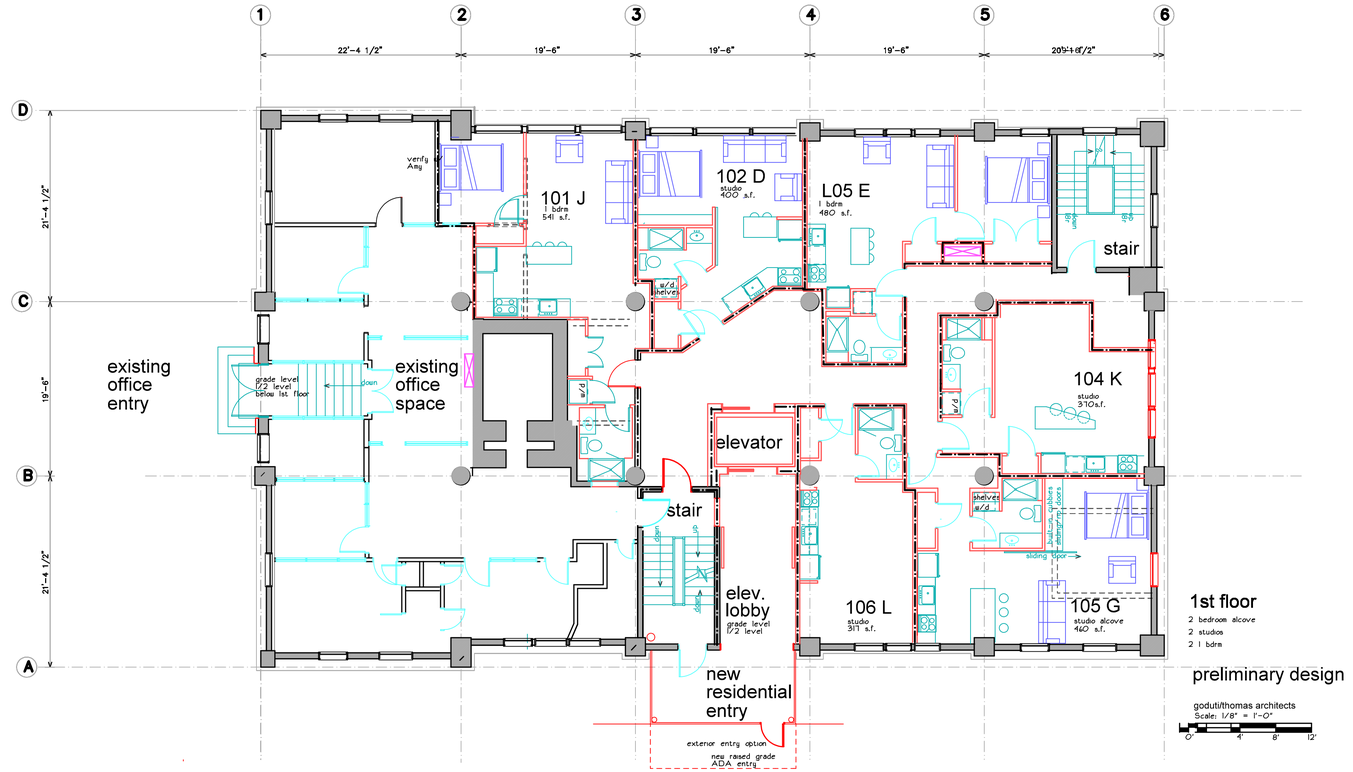

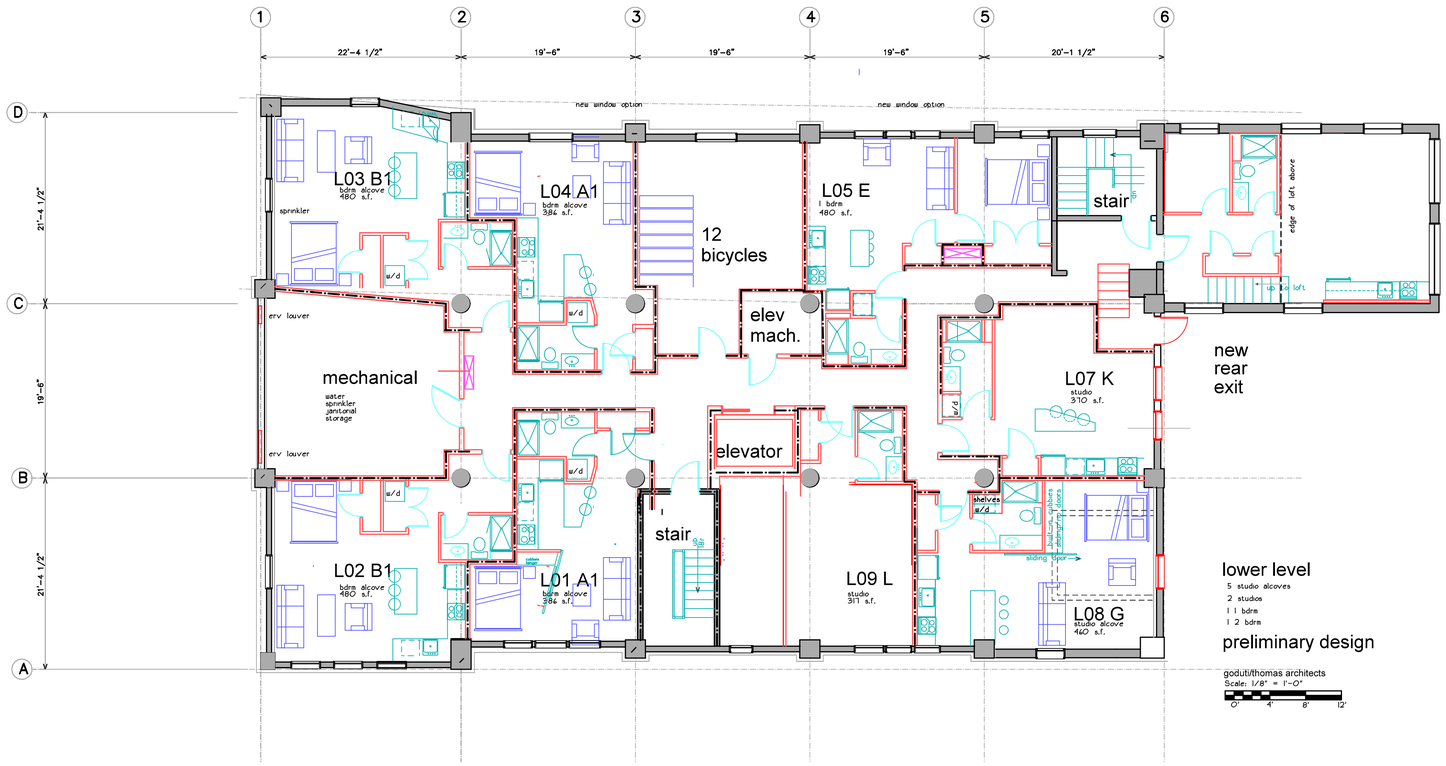

project name

Schlotterbeck & Foss building

Elm. St.
Portland, Maine

goduti/thomas architects
44 oak st.
portland, maine 04101
ph. 207-775-3184
fax 207-774-0846

revisions

date
october 2015

sheet title

1st floor plan
lower level plan

0' 1' 4' 8' 16'

scale
1/8"=1'-0"

drawn by
MS

project number
brewer

sheet number

A1.1