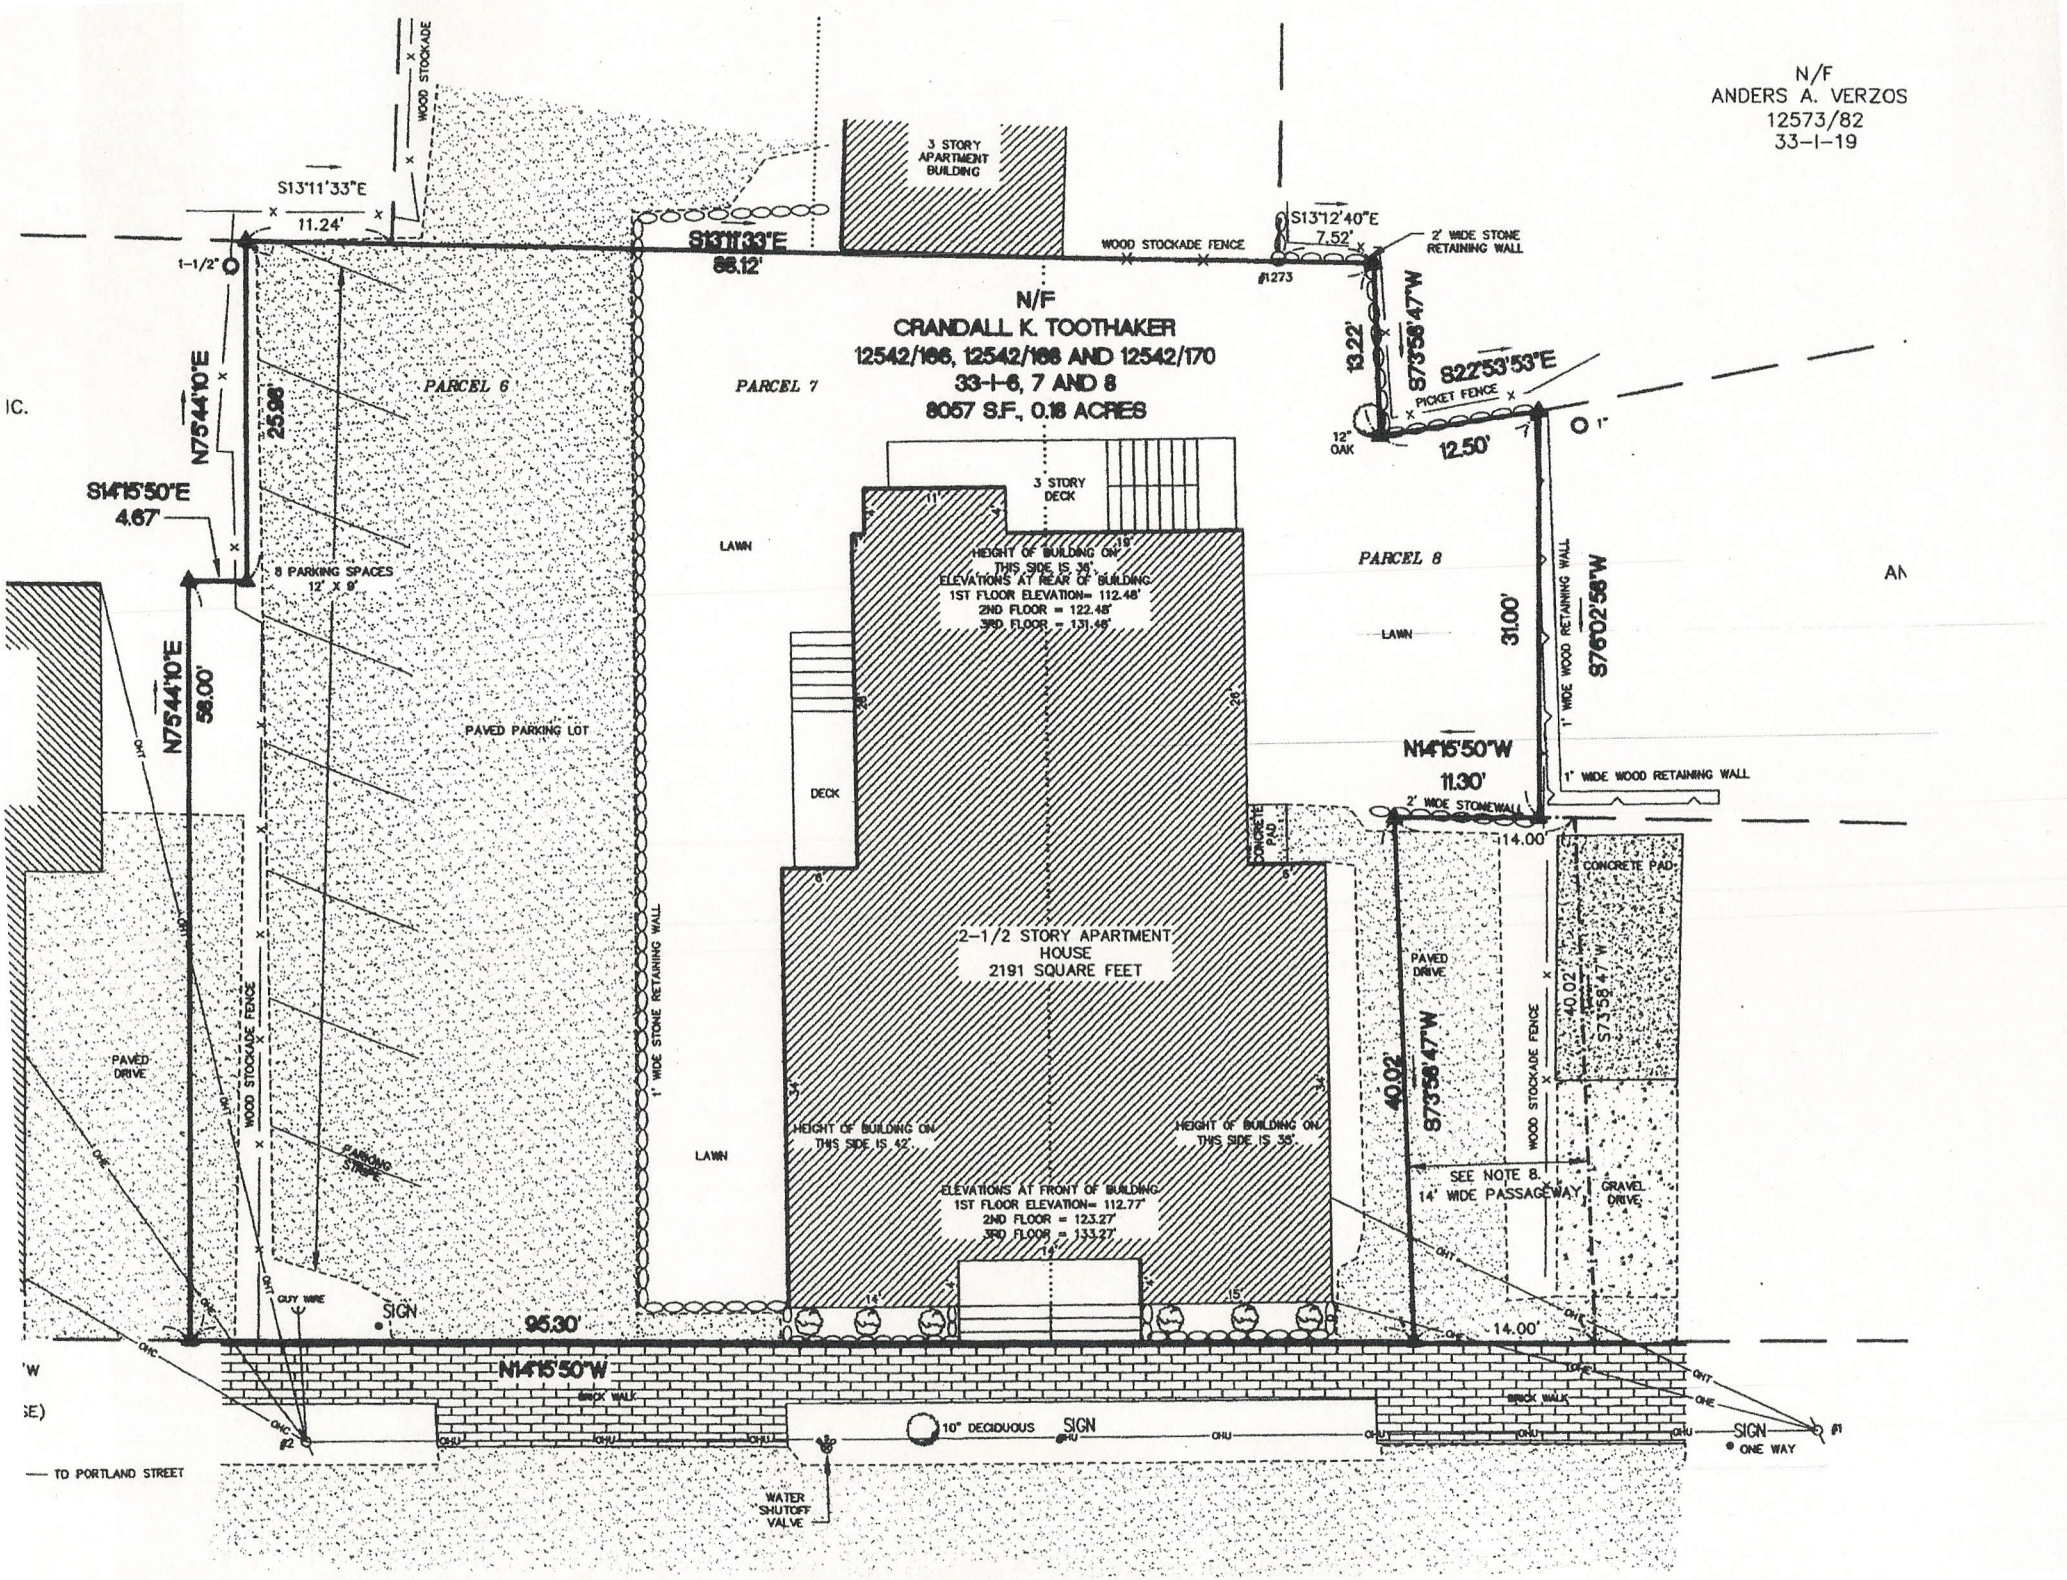
N/F
ANDERS A. VERZOS
12573/82
33-I-19
3 STORY APARTMENT BUILDING
WOOD STOCKADE
S13°11'33"E
11.24'
S13°11'33"E
88.12'
WOOD STOCKADE FENCE
S13°12'40"E
7.52'
2' WIDE STONE RETAINING WALL
#1273
1-1/2"
N7544'10"E
25.96'
PARCEL 6
PARCEL 7
N/F
CRANDALL K. TOOTHAKER
12542/166, 12542/168 AND 12542/170
33-I-6, 7 AND 8
8057 S.F., 0.18 ACRES
13.22'
S73°58'47"W
S22°53'53"E
PICKET FENCE
12" OAK
12.50'
1"
S14°15'50"E
4.67'
3 STORY DECK
LAWN
8 PARKING SPACES
12' X 9'
HEIGHT OF BUILDING ON THIS SIDE IS 36'
ELEVATIONS AT REAR OF BUILDING:
1ST FLOOR ELEVATION= 112.48'
2ND FLOOR = 122.48'
3RD FLOOR = 131.48'
PARCEL 8
LAWN
31.00'
S76°02'56"W
1' WIDE WOOD RETAINING WALL
N7544'10"E
58.00'
PAVED PARKING LOT
DECK
N14°15'50"W
11.30'
1' WIDE WOOD RETAINING WALL
2' WIDE STONEWALL
14.00'
CONCRETE PAD
2-1/2 STORY APARTMENT HOUSE
2191 SQUARE FEET
1' WIDE STONE RETAINING WALL
PAVED DRIVE
WOOD STOCKADE FENCE
40.02'
S73°58'47"W
PAVED DRIVE
PARKING STRIPE
HEIGHT OF BUILDING ON THIS SIDE IS 42'
HEIGHT OF BUILDING ON THIS SIDE IS 35'
LAWN
SEE NOTE 8.
14' WIDE PASSAGEWAY
GRAVEL DRIVE
ELEVATIONS AT FRONT OF BUILDING:
1ST FLOOR ELEVATION= 112.77'
2ND FLOOR = 123.27'
3RD FLOOR = 133.27'
GUY WIRE
SIGN
95.30'
14.00'
N14°15'50"W
BRICK WALK
BRICK WALK
10" DECIDUOUS
SIGN
SIGN
ONE WAY
#2
#1
TO PORTLAND STREET
WATER SHUTOFF VALVE