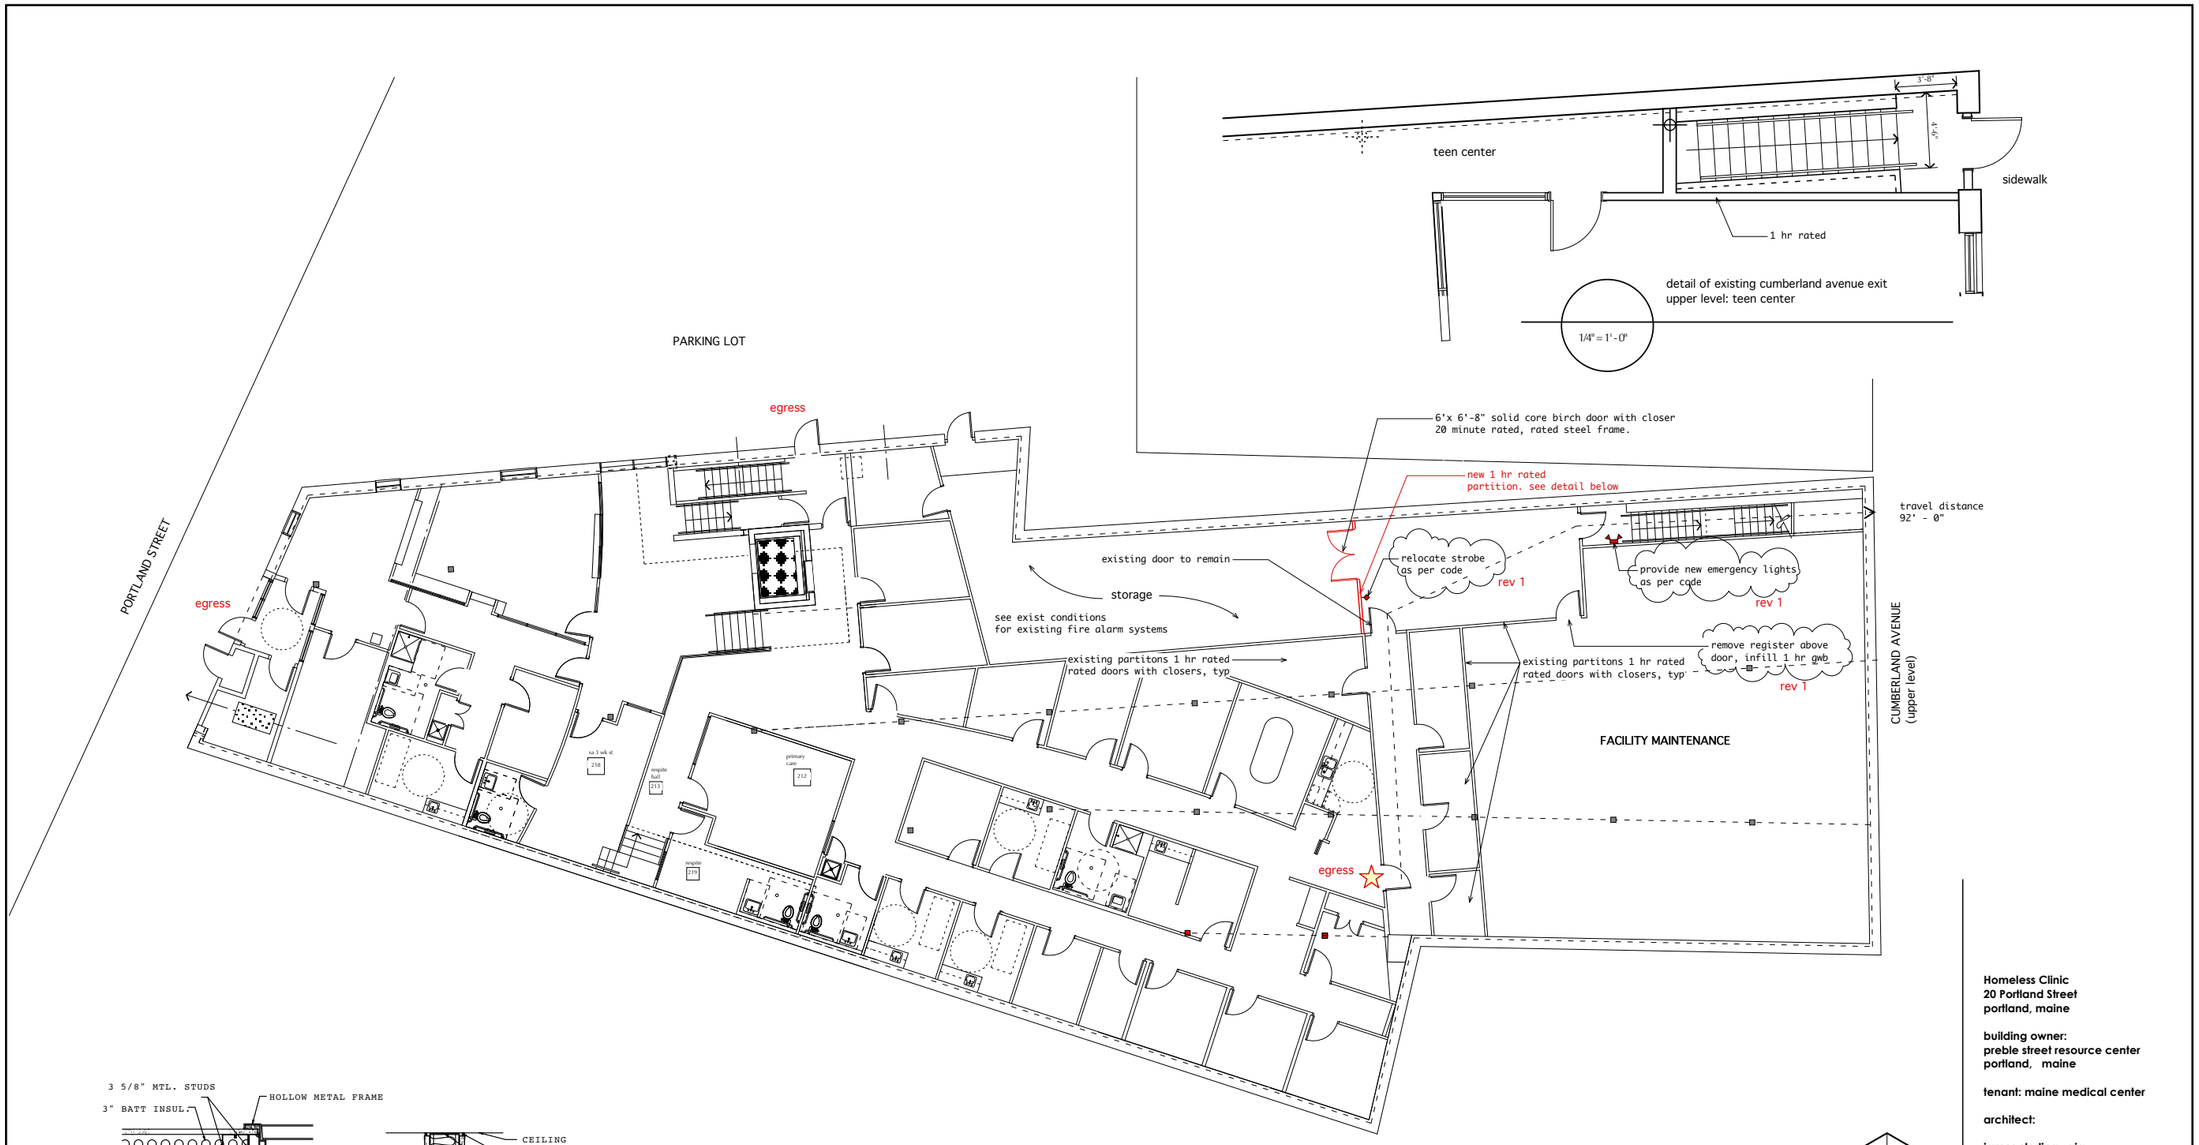

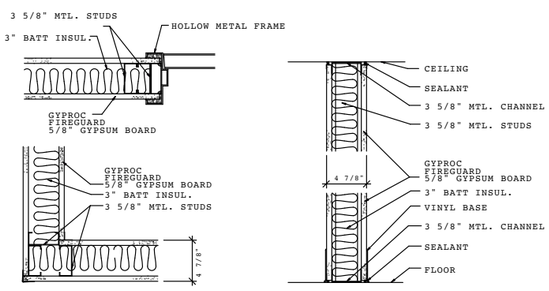

1 HOUR RATED METAL PARTITION

1

FIRE TEST : DESIGN U425
STC : 44 - 44
SOUND TESTING 2385

Notes:

1. Fully sprinkled, existing.
2. 1 hr separation partitions, rated doors with closers, existing.
3. Fire alarm system, existing.
4. Contractor to adjust switches, lights, alarm
elements and sprinkler heads as needed to conform to the new space
and comply with NFPA 101.

5 0 5 10 15

Homeless Clinic
20 Portland Street
portland, maine

building owner:
preble street resource center
portland, maine

tenant: maine medical center

architect:

james sterling, aia
142 high street
portland, maine

REVISED EGRESS PLAN

scale: 1/8" = 1'- 0"

DATE:
21 SEPTEMBER 2016
revision 1: 06 oct 2016