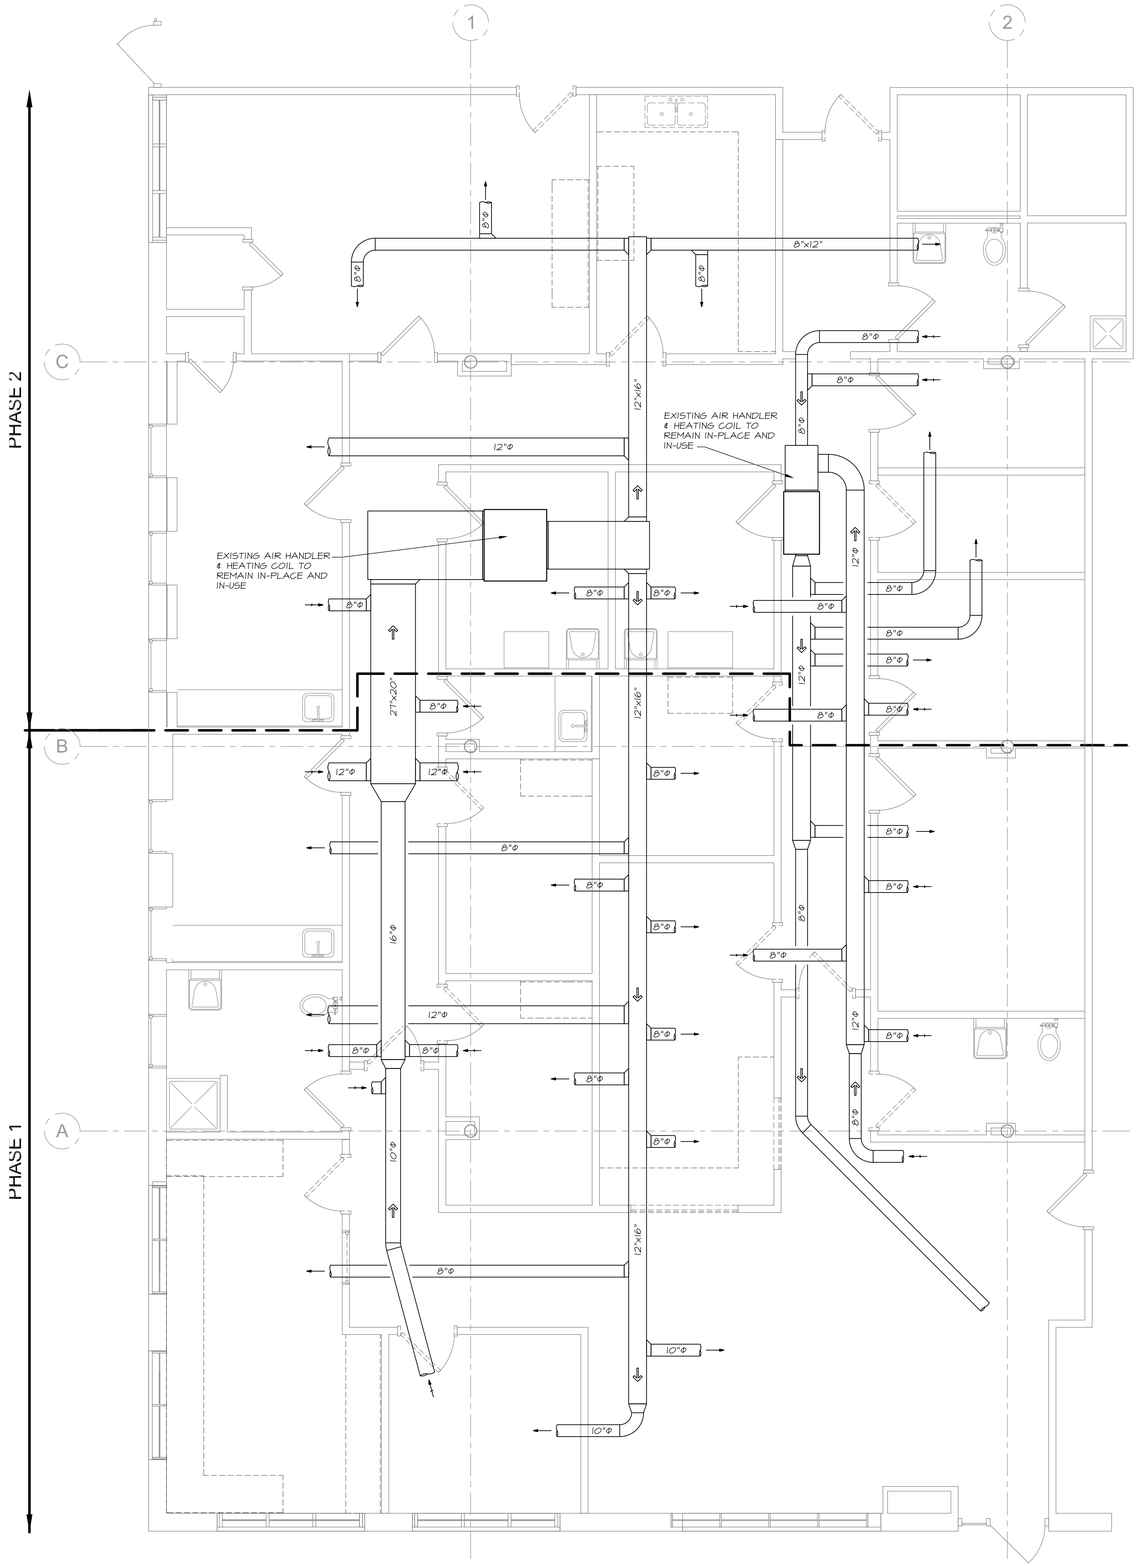

DEMOLITION NOTES

1. The intention of the ductwork drawing on this sheet (MD1) is to show the general location and approximate sizes of the existing ductwork. It does not show all the branch ducts or any of the existing registers, grilles & diffusers.
2. The existing air handling units and hot water heating coils are to remain in-place and in-use.
3. The existing refrigerant piping and hot water heating piping is to remain in-place and in-use
4. The roof-mounted condensing units are to remain in-place and in-use.
5. Remove all existing ductwork from the jobsite including but not limited to:
   - 5.1. All main supply and return ductwork
   - 5.2. All branch ductwork
   - 5.3. All registers, grilles and diffusers.

N

¼" = 1'-0"

0' 1' 2' 3' 4' 8' 12' 16'

MorrisSwitzer ENVIRONMENTS FOR HEALTH ARCHITECTURE
183 Middle Street, Portland, ME 04101
888.781.8441 207.773.8841
BOSTON | DALLAS | NEW YORK | BURLINGTON | PORTLAND
e4harchitecture.com

©2017 Environments For Health

MECHANICAL SYSTEMS ENGINEERS
ROYAL RIVER CENTER, UNIT 108
10 FOREST FALLS DRIVE, YARMOUTH, MAINE 04096
(207) 846-1441
FACEBOOK: MECHANICAL SYSTEMS ENGINEERS

© COPYRIGHT 2017
Project 1702

Greater Portland Health
63 Preble Street Renovation

Portland, Maine

REV	DESCRIPTION	DATE
	ISSUED FOR CONSTRUCTION	07-26-2017

STATE OF MAINE
Kurt F. Magnusson
10257
LICENSED
PROFESSIONAL ENGINEER

SEAL:

PROJECT NUMBER: 201708

DATE: 07/24/2017

SHEET TITLE AND NUMBER:

MD1

Mechanical Demolition Plan