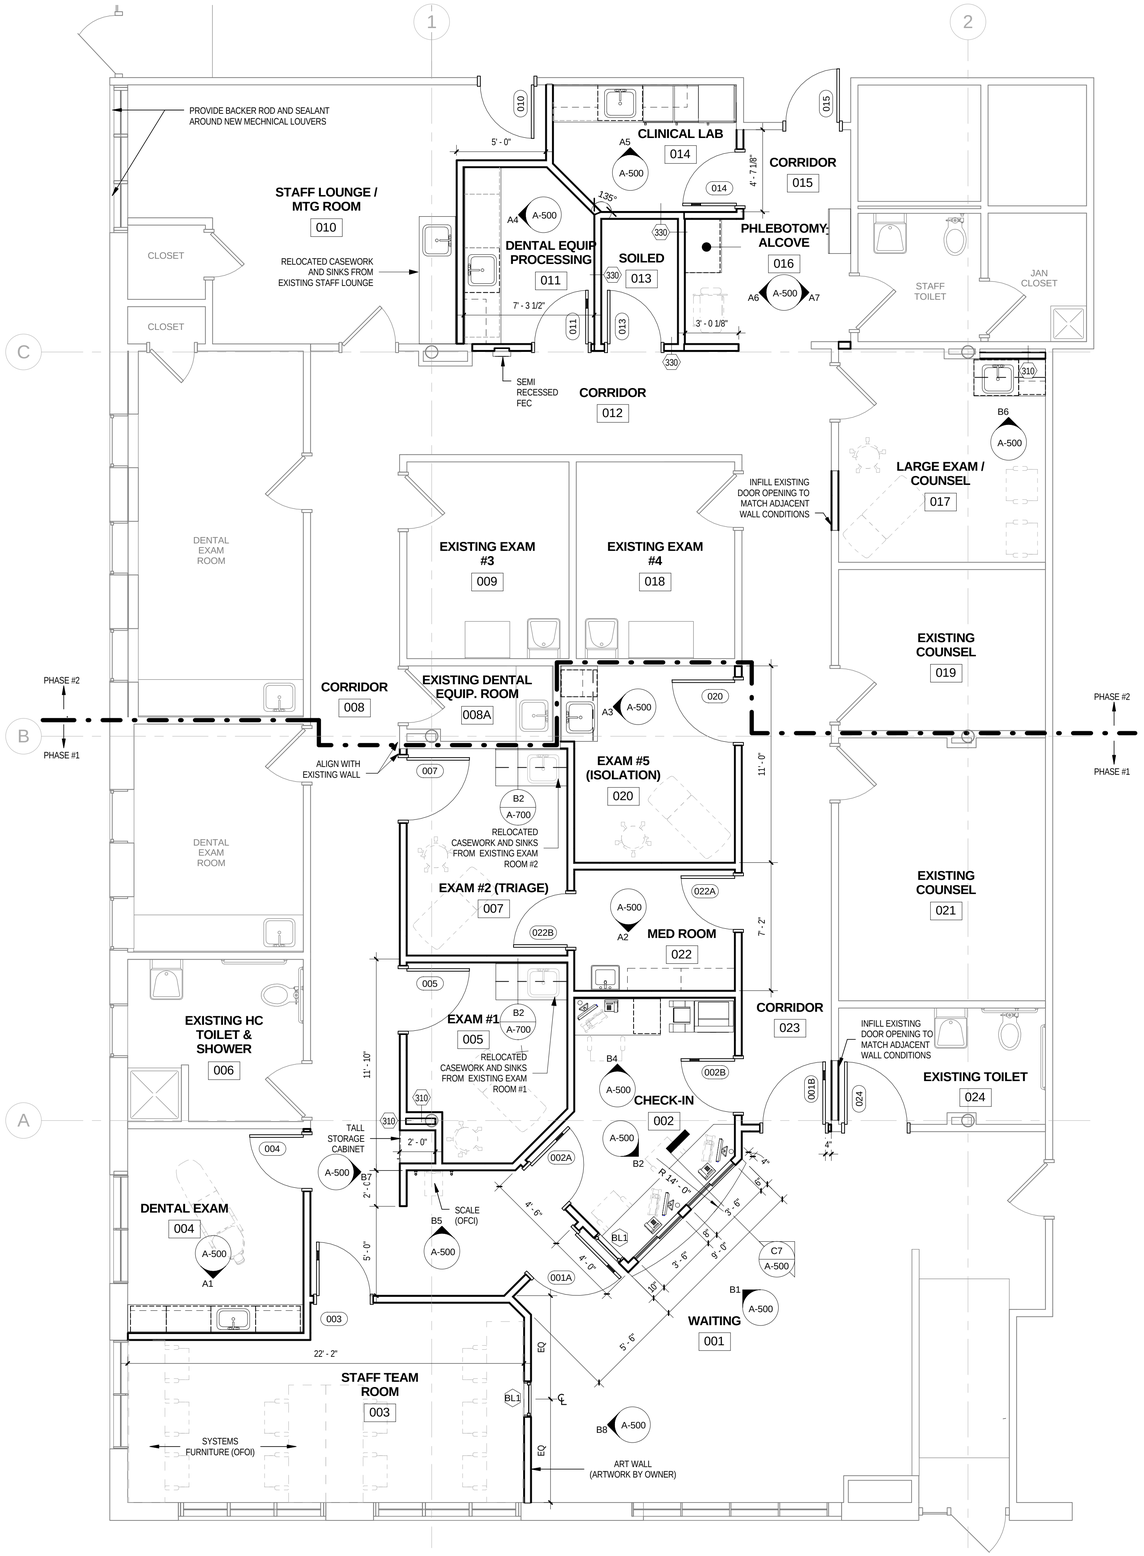

A1 FIRST FLOOR PLAN
1/4" = 1'-0"

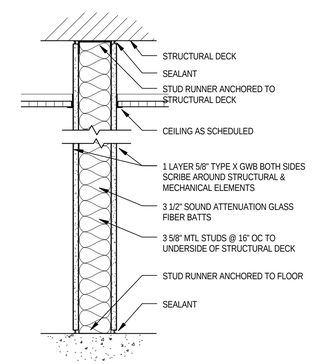

330 1 HOUR-RATED PARTITION
UL #U419
SCALE: 1 1/2" = 1'-0"

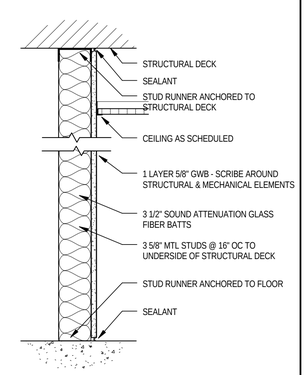

310 NON-RATED PARTITION
SCALE: 1 1/2" = 1'-0"

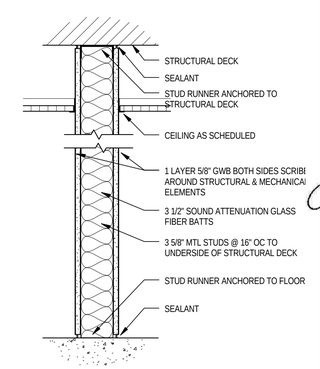

320 NON-RATED PARTITION
SCALE: 1 1/2" = 1'-0"

*NOTE- ALL PARTITIONS TO BE 320 UNLESS NOTED OTHERWISE

MorrisSwitzer ENVIRONMENTS FOR HEALTH ARCHITECTURE
e4h
888.781.9441 207.773.9941
183 Middle Street, Portland, ME 04101
BOSTON | DALLAS | NEW YORK | BURLINGTON | PORTLAND
e4harchitecture.com

© 2017 Environments For Health

Project North

Greater Portland Health
63 Preble Street Renovation
Portland, Maine

REV	DESCRIPTION	DATE
	ISSUED FOR CONSTRUCTION	07-26-2017

LICENSED ARCHITECT CHARLES J. RIZZA, JR. STATE OF MAINE

SEAL:

PROJECT NUMBER: 2017008

DATE: 07/26/2017

SHEET TITLE AND NUMBER:

A-100

FIRST FLOOR PLAN