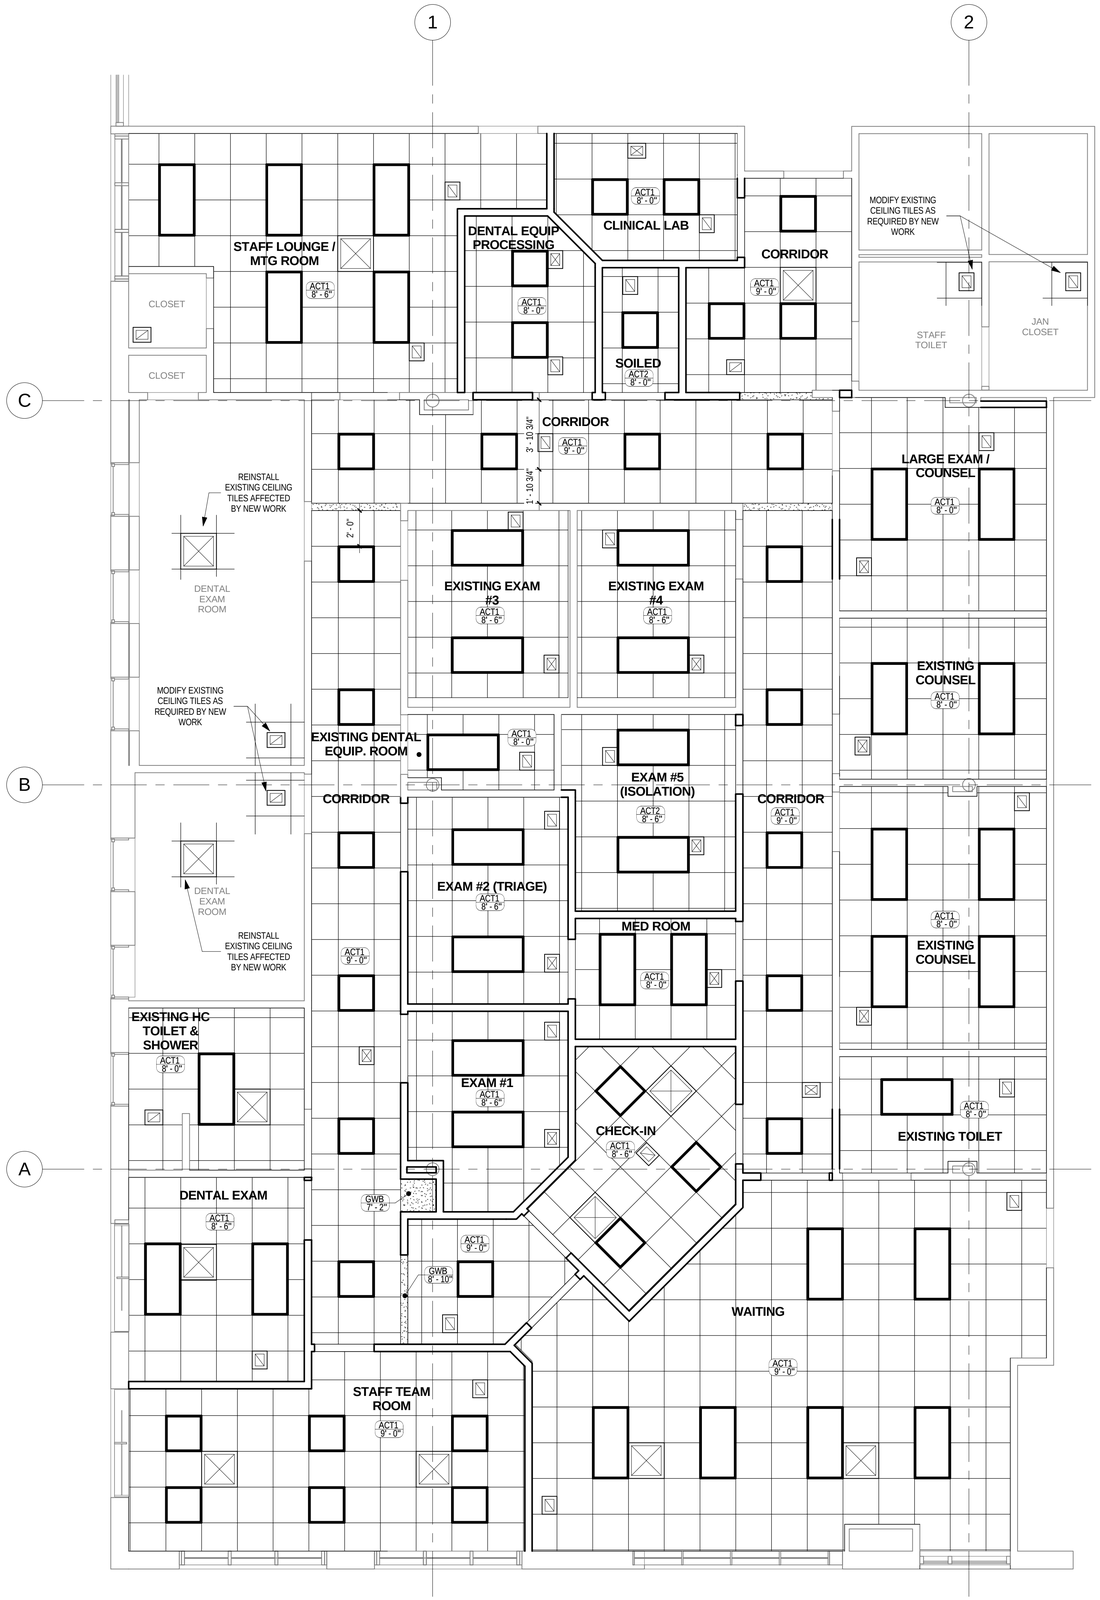

1 Level 1
1/4" = 1'-0"

AIR SUPPLY - SEE MECH DWGS

AIR RETURN OR EXHAUST - SEE MECH DWGS

LIGHTING FIXTURES
- SEE ELEC DWGS FOR FIXTURE TYPES

2'x2' ACOUSTIC CEILING TILE

GWB CEILING / SOFFIT

2 RCP LEGEND
1/8" = 1'-0"

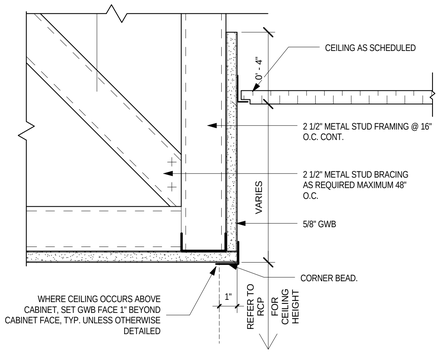

3 DROP CEILING DETAIL
3" = 1'-0"

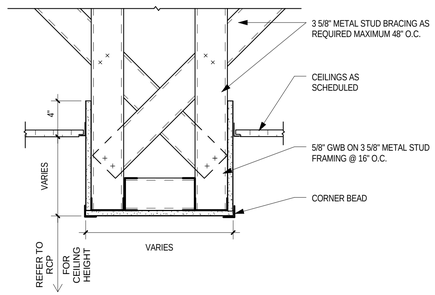

4 SOFFIT DETAIL
1 1/2" = 1'-0"

MorrisSwitzer
ENVIRONMENTS FOR HEALTH
ARCHITECTURE
e4h
183 Middle Street, Portland, ME 04101
888.781.9441 207.773.9941
BOSTON | DALLAS | NEW YORK | BURLINGTON | PORTLAND
e4harchitecture.com
©2017 Environments For Health

Project North

Greater Portland Health
63 Preble Street Renovation
Portland, Maine

REV	DESCRIPTION	DATE
	ISSUED FOR CONSTRUCTION	07-26-2017

LICENSED ARCHITECT
CHARLES J. RIZZA, JR.
106 IN 2244
STATE OF MAINE

SEAL:

PROJECT NUMBER: 2017008

DATE: 07/26/2017

SHEET TITLE AND NUMBER:

A-400

REFLECTED CEILING PLANS