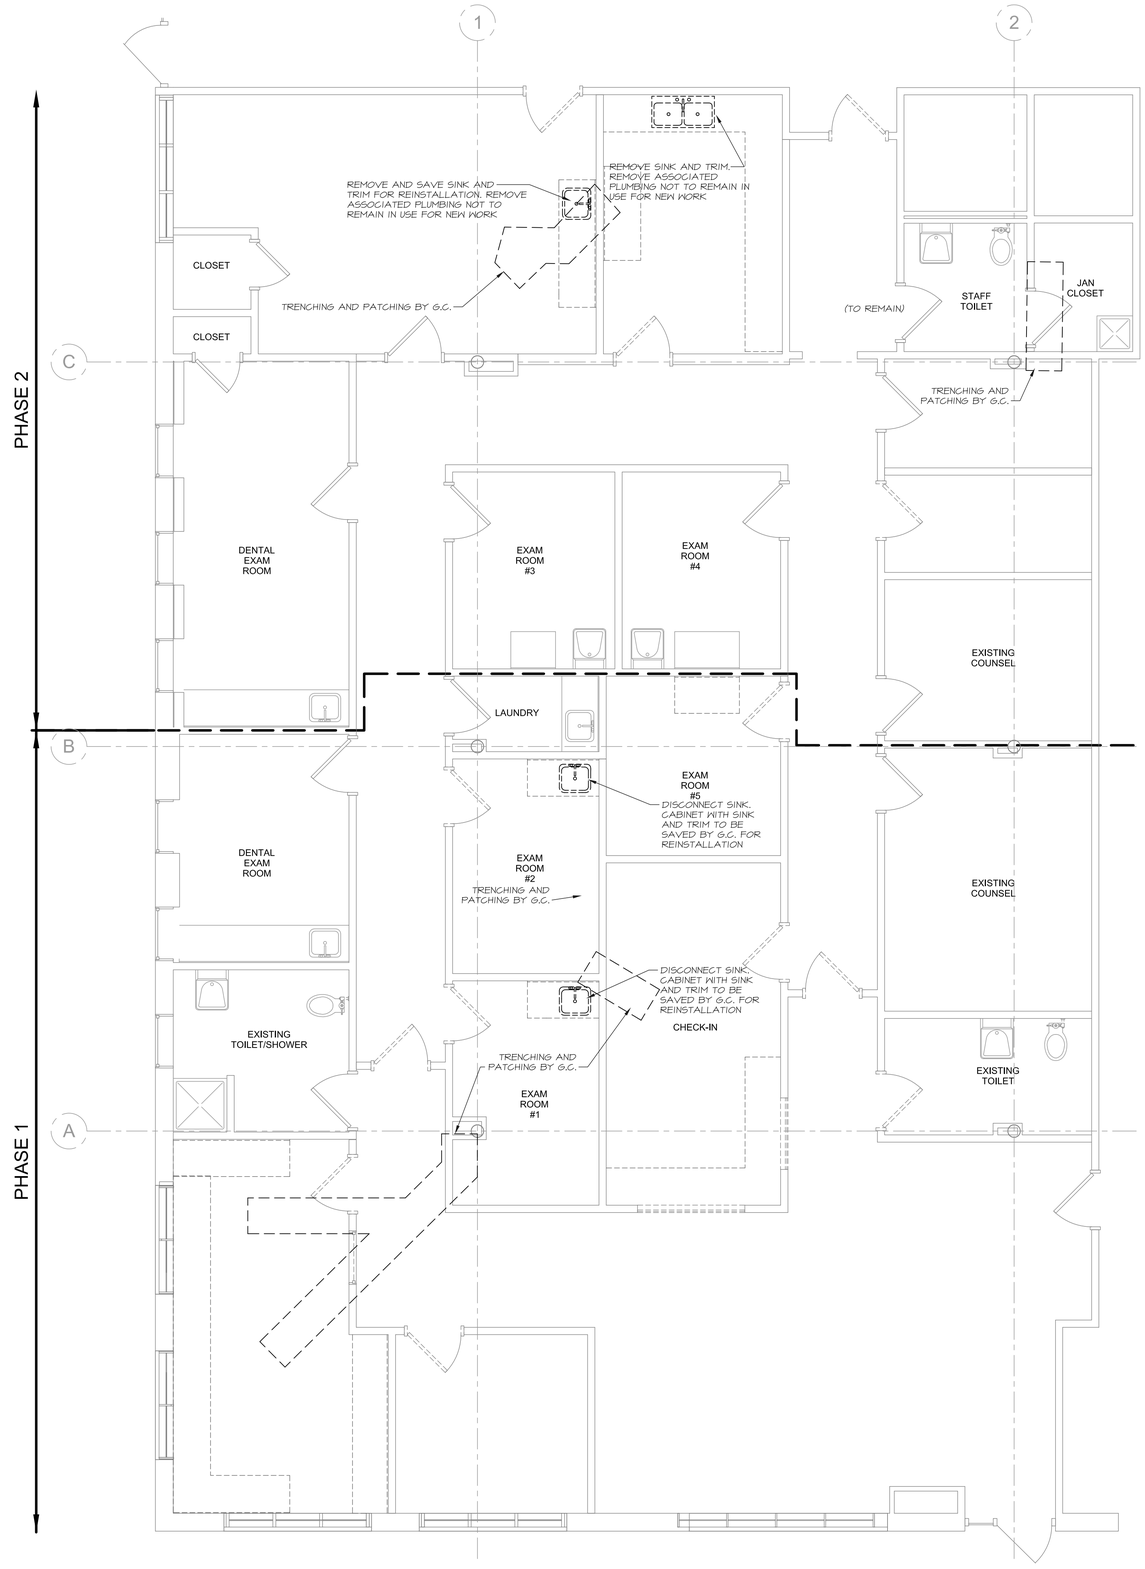

N

1/4" = 1'-0"

0' 1' 2' 3' 4' 8' 12' 16'

MorrisSwitzer ENVIRONMENTS FOR HEALTH ARCHITECTURE
e4h
183 Middle Street, Portland, ME 04101
888.781.8441 207.773.8841
BOSTON | DALLAS | NEW YORK | BURLINGTON | PORTLAND
e4harchitecture.com

©2017 Environments For Health

MECHANICAL SYSTEMS ENGINEERS
ROYAL RIVER CENTER, UNIT 108
10 FOREST FALLS DRIVE, YARMOUTH, MAINE 04096
(207) 846-1441
FACEBOOK: MECHANICAL SYSTEMS ENGINEERS

© COPYRIGHT 2017

Project 1702

Greater Portland Health
63 Preble Street Renovation

Portland, Maine

REV	DESCRIPTION	DATE
	ISSUED FOR CONSTRUCTION	07-26-2017

STATE OF MAINE
Kurt F. Magnusson
10257
REGISTERED PROFESSIONAL ENGINEER

SEAL:

PROJECT NUMBER: 201708

DATE: 07/24/2017

SHEET TITLE AND NUMBER:

PD1

Plumbing Demolition Plan

July 25, 2017 - 12:44 pm
X:\Projects\1702 63 Preble St\Drawings\1702-PD1.dwg