WALL PARTITION SCHEDULE

PARTITION TYPE	GENERAL WALL DESCRIPTION	GENERAL PICTORIAL
1A	3-5/8" METAL STUDS @ 16" O.C. TO UNDERSIDE OF EXISTING CEILING BRACE TOP OF WALL AS REQUIRED. CONTINUOUS ACOUSTICAL BATT INSULATION. BOTH SIDES OF WALL: (1) LAYER OF 5/8" TYPE "X" GWB FULL HEIGHT OF WALL ASSEMBLY.	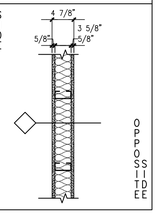

DOOR SCHEDULE

DOOR #	WIDTH	HEIGHT	THICKNESS	MAT'L	FRAME	RE-USED (Y/N)	HARDWARE	FIRE RATING
201	±3'-0"	EXIST	EXIST	EXIST	MATCH EXIST	Y	PRIVACY SET	NA
202	±3'-0"	MATCH EXIST	1-3/4	MATCH EXIST	MATCH EXIST	N	PRIVACY SET	NA
203	±3'-0"	EXIST	EXIST	EXIST	MATCH EXIST	Y	PRIVACY SET	NA

AutoDWG DWGSee Trial Version. http://www.autodwg.com

Please goto http://www.autodwg.com to register the program this note will be removed.

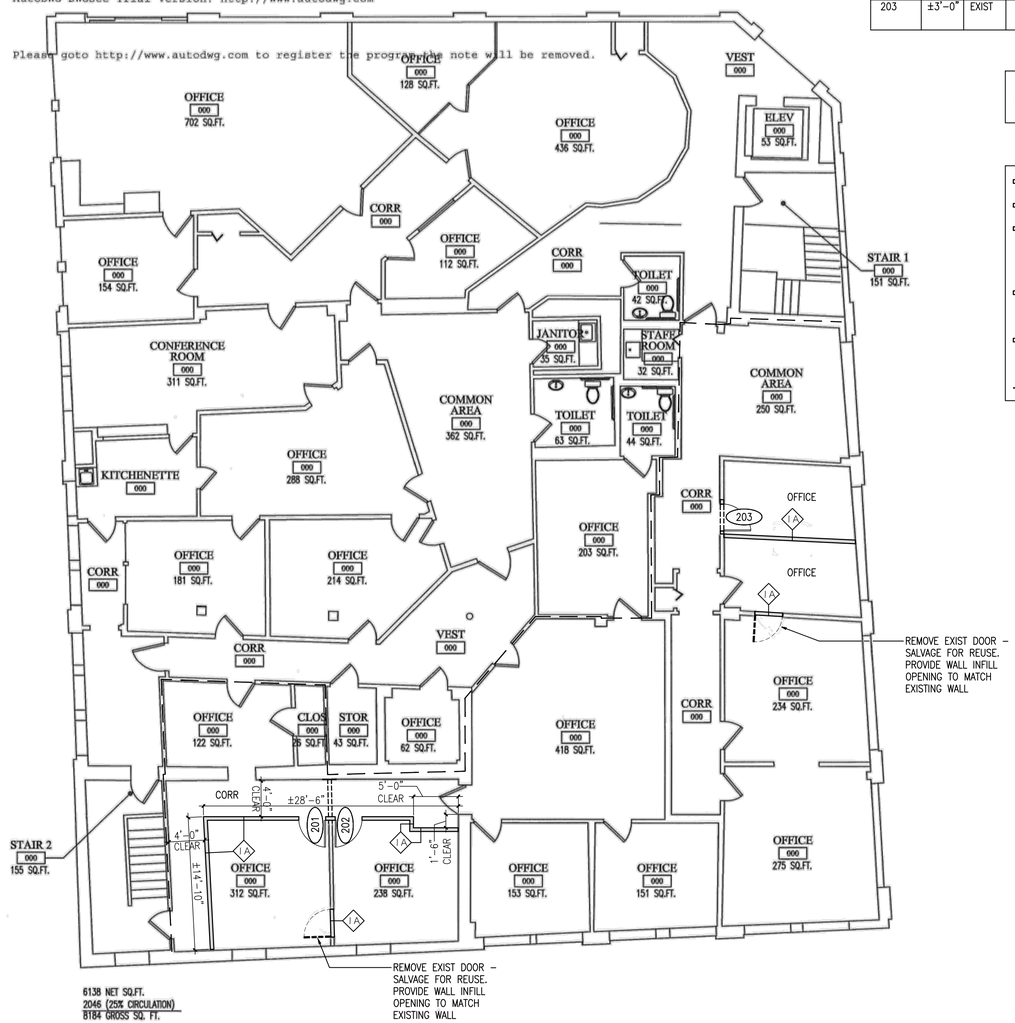

PROJECT DESCRIPTION

THIS PROJECT CONSISTS OF INTERIOR ALTERATIONS ONLY. NEW WORK IS LIMITED TO ONE TENANT SPACE, AND DOES NOT AFFECT ADJACENT TENANT SPACES OR INTERIOR DEMISING WALLS.

PLAN LEGEND

- EXISTING INTERIOR PARTITION
- REMOVE PORTION OF INTERIOR PARTITION AS SHOWN
- NEW INTERIOR PARTITION TO BOTTOM OF EXISTING CEILING:
  - 5/8" GWB
  - 3 5/8" METAL STUD
  - 5/8" GWB
- NEW OR RELOCATED INTERIOR DOOR
- REMOVE INTERIOR DOOR & SALVAGE FOR RE-USE
- TENANT PROPERTY SEPARATION – NO CHANGES

D5 SECOND FLOOR PLAN
REFERENCED FROM: SCALE: 1/8"=1'-0"

CWS Architects

REGISTERED ARCHITECT BENEDICT B. WALTER NO. 1947 STATE OF MAINE

OWNER / DEVELOPER: AVESTA HOUSING
AVESTA HOUSING
307 CUMBERLAND AVENUE
PORTLAND ME

PROJECT TITLE: 309 CUMBERLAND AVE INTERIOR ALTERATIONS
309 CUMBERLAND AVE, PORTLAND, ME 04101

DRAWING TITLE: SECOND FLOOR PLAN

DATE

REVISION DESCRIPTION

PROJECT NORTH

DRAWING NUMBER: A1.12

SCALE: AS NOTED
DATE: 9/13/2013

ISSUED FOR: PERMITTING

9/13/2013 Design Projects\Avesta 2nd Floor Reno\A1-Series_Floor