M2.03

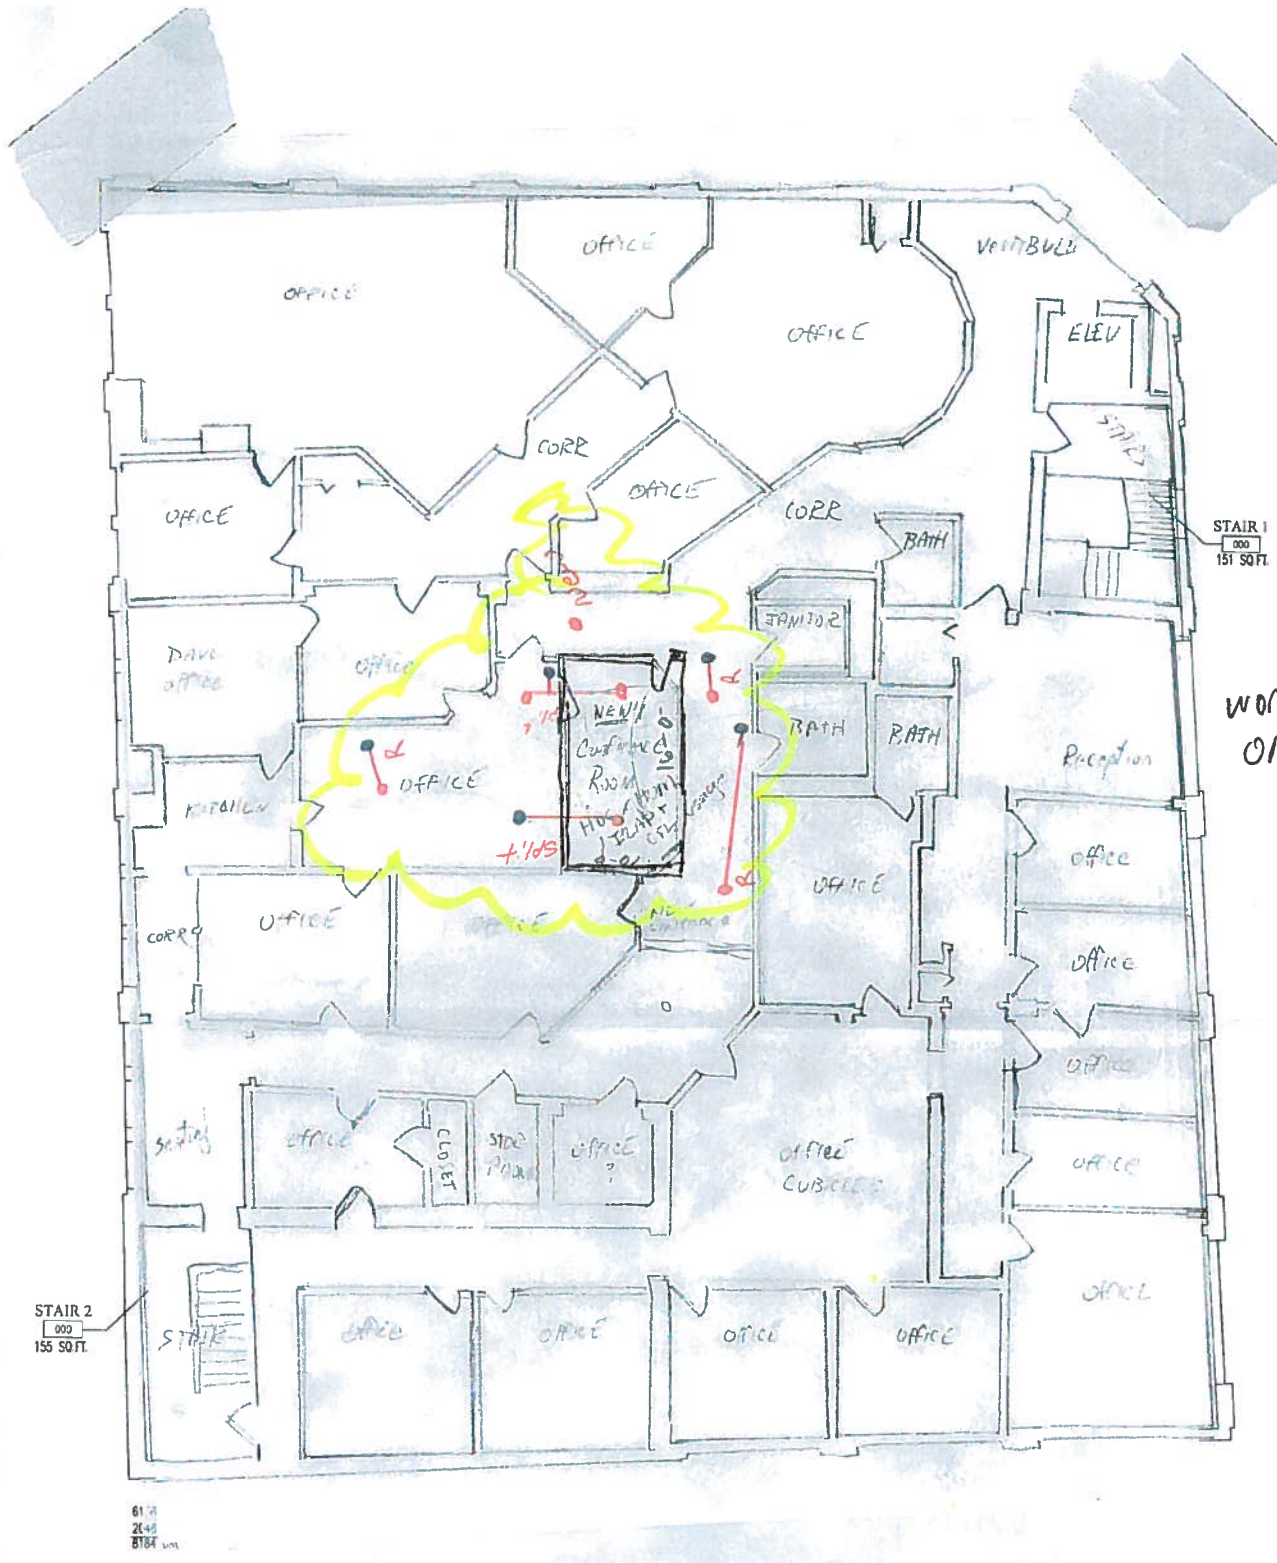

WORK AREA ONLY

1 / E-102 EXISTING SECOND FLOOR

SCALE: 1/8" = 1'-0"

2nd FLOOR NEW SPRINKLER

M2.03