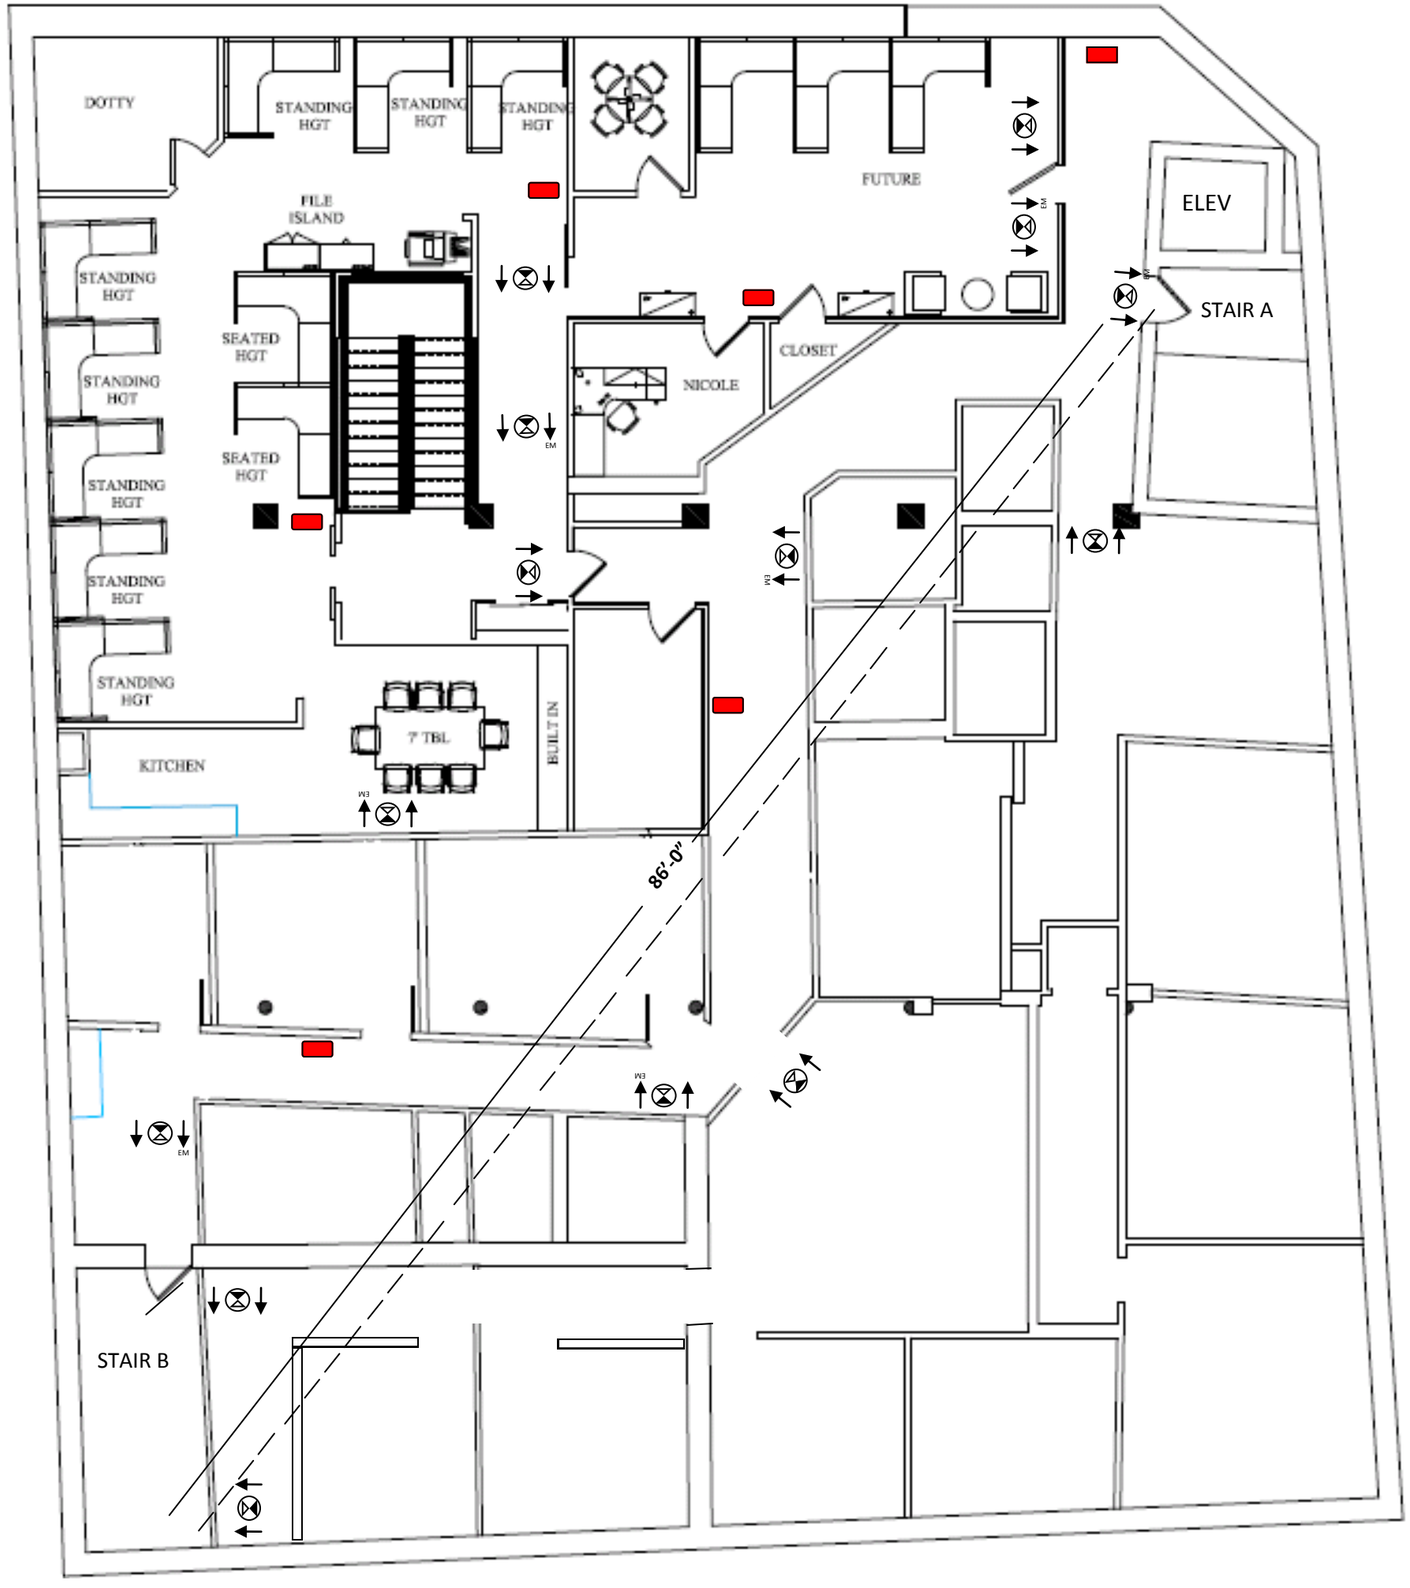

DEAD END CORR TRAVEL LENGTH		
COMMON PATH TRAVEL LENGTH		
EXIT SIGN		
EXIT SIGN W/ EM LIGHTING		
FIRE ENUNCIATOR		

2ND FLOOR—LIFESAFTEY

3/16" = 1' - 0"

Prepared For: Avesta Housing

307 Cumberland Ave. Portland, ME

Architect:

Project: 307 Cumberland Ave.

307 Cumberland Ave. Portland, ME

Revisions:

Scale: 3/16" = 1'-0"

Date:

LIFE SAFETY

LS1.1