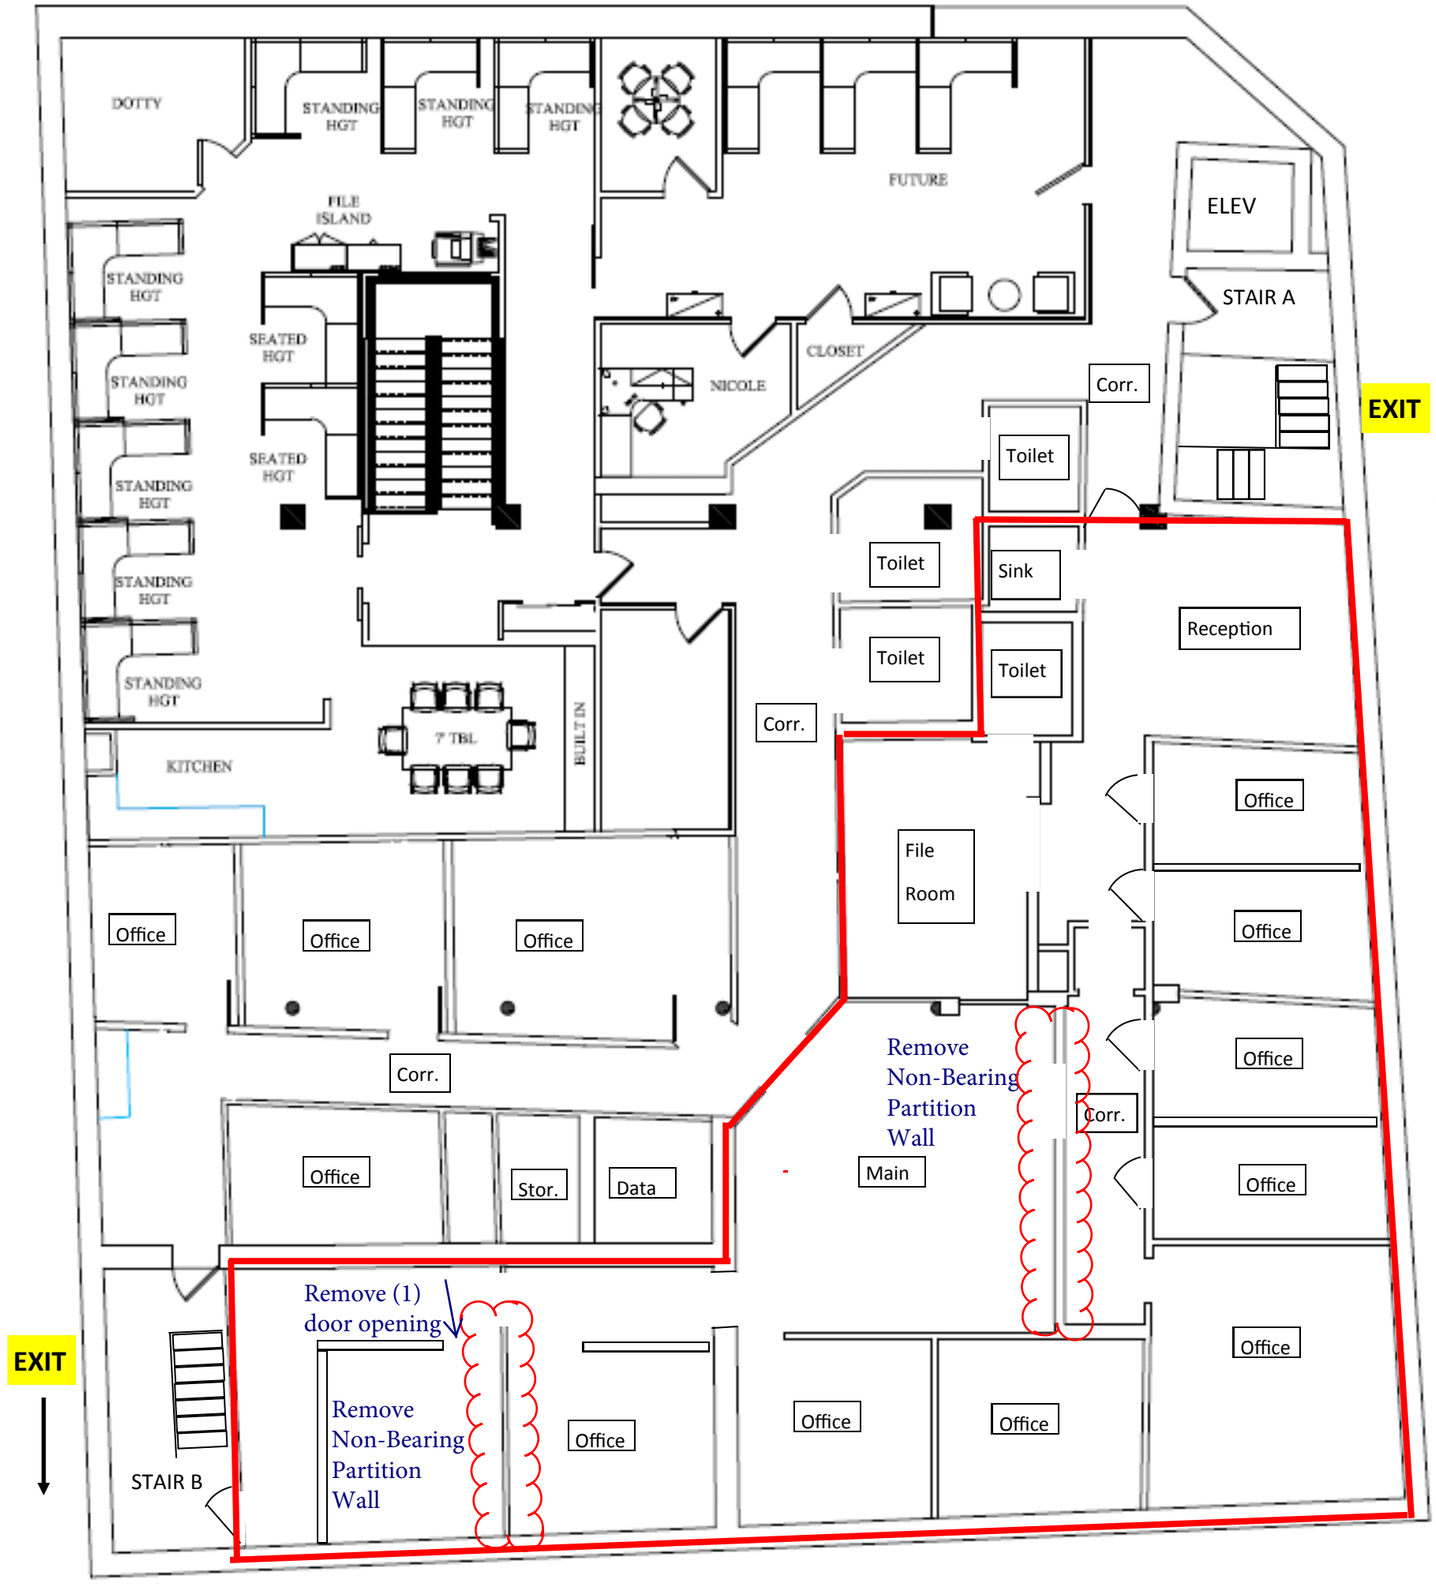

Indicates work area only

Main Area
Demo & remove Non Bearing partition wall

Office Area
Demo & remove non bearing partition wall
Remove (1) office door

Existing Second Floor

3/16" = 1' - 0"

Prepared For: Avesta Housing
307 Cumberland Ave. Portland, ME

Architect:

Project: 307 Cumberland Ave.
307 Cumberland Ave. Portland, ME

Revisions:

Scale: 3/16" = 1'-0"

Date:

DEMO PLAN

A.102