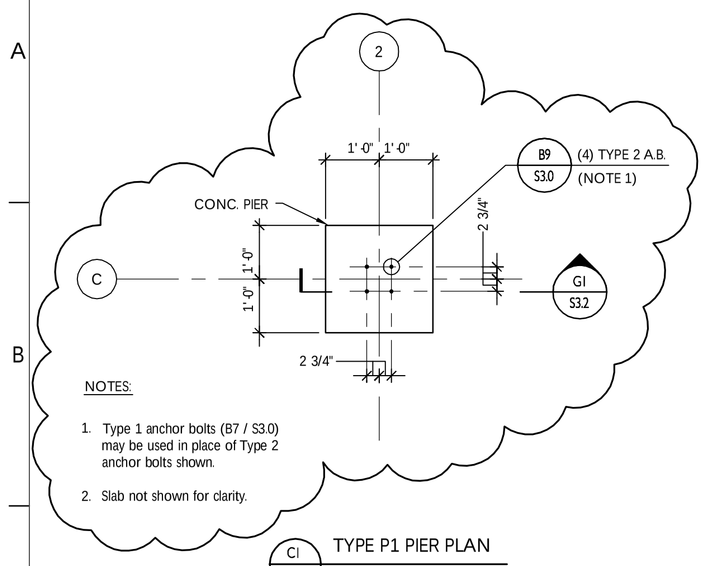

C1 S3.2 TYPE P1 PIER PLAN
NTS

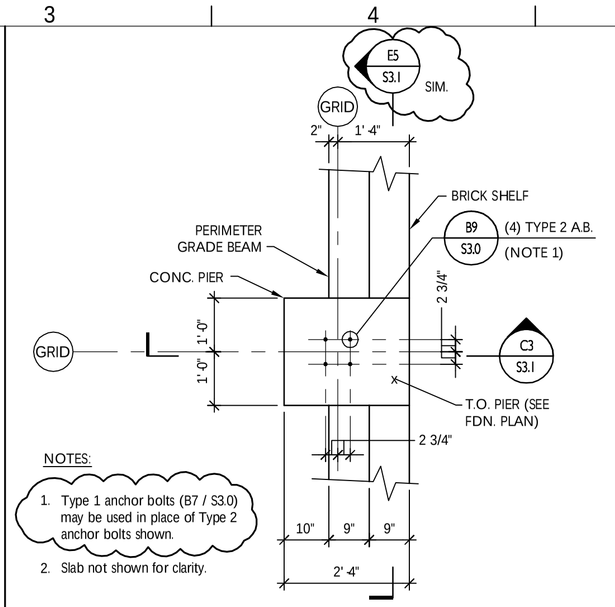

C3 S3.2 TYPE P2 PIER PLAN
NTS

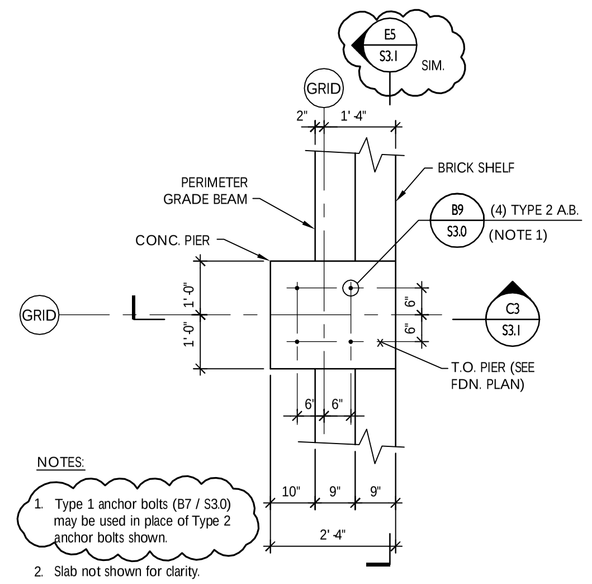

C5 S3.2 TYPE P3 PIER PLAN
NTS

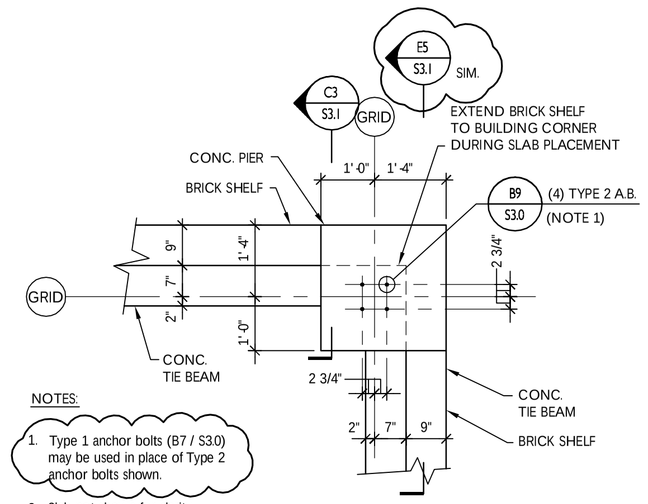

C7 S3.2 TYPE P4 PIER PLAN
NTS

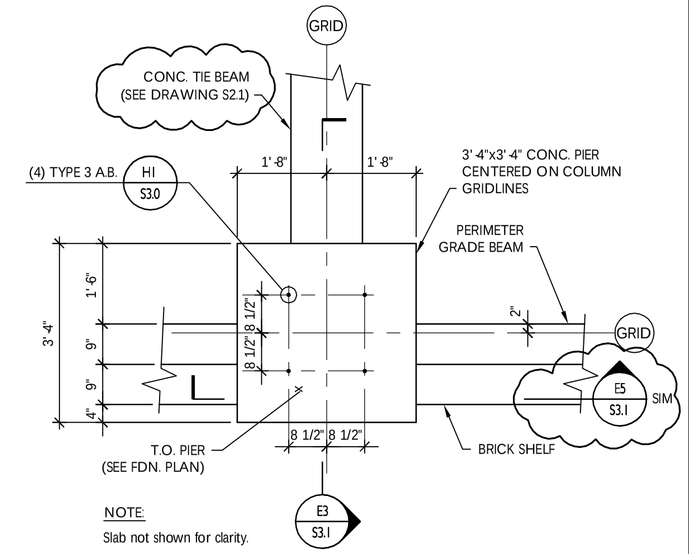

C9 S3.2 TYPE P5 PIER PLAN
NTS

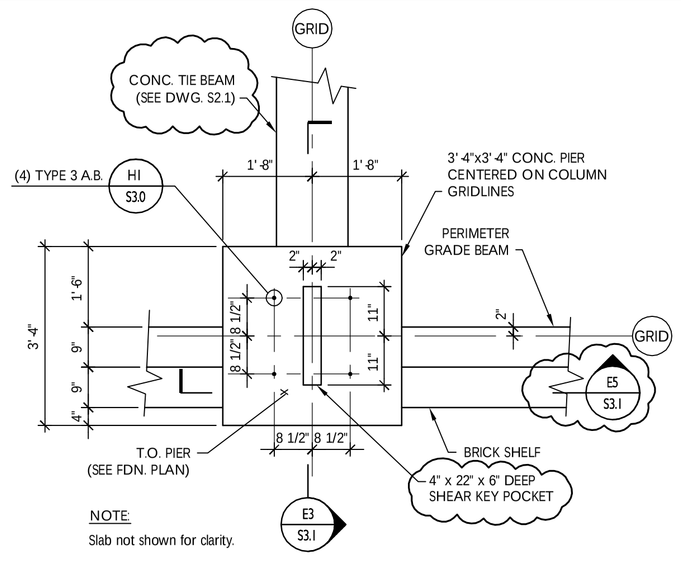

E1 S3.2 TYPE P6 PIER PLAN
NTS

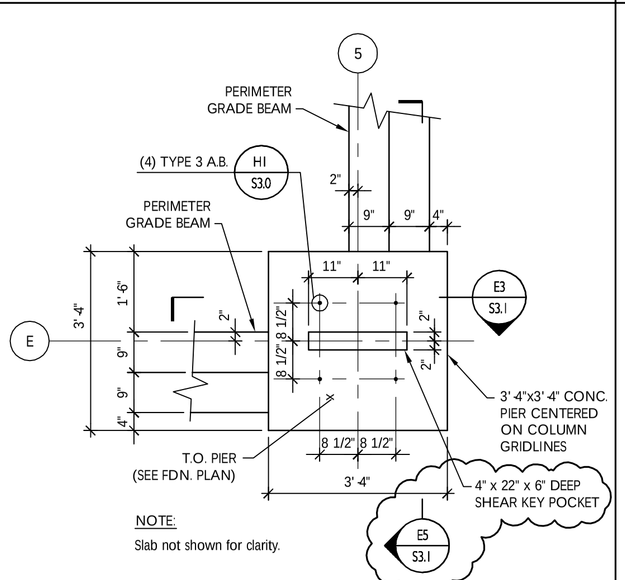

E3 S3.2 TYPE P7 PIER PLAN
NTS

OMIT

OMIT

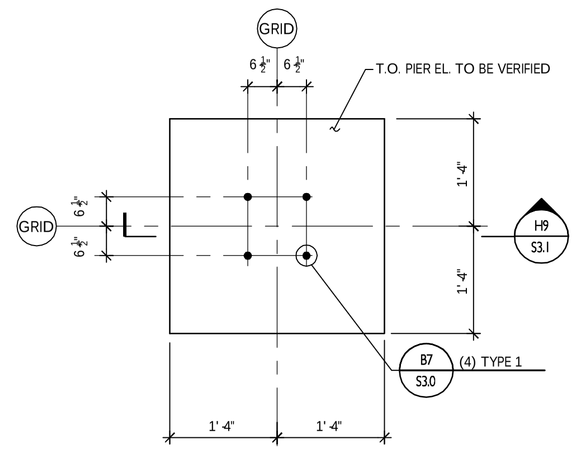

E9 S3.2 TYPE P10 PIER PLAN
NTS

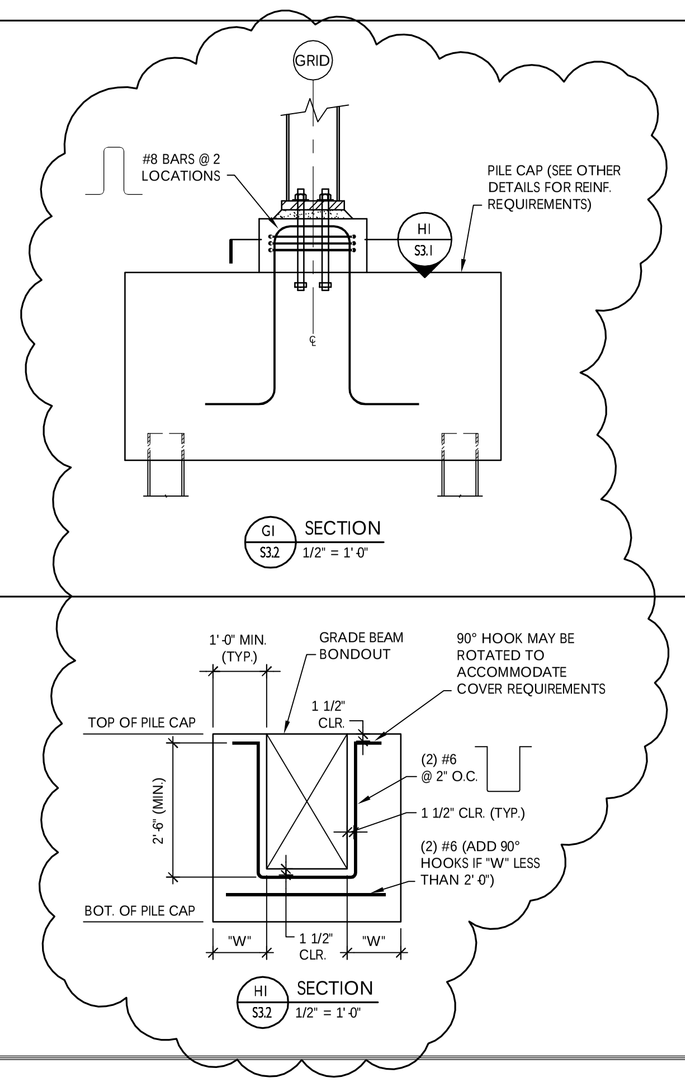

G1 S3.2 SECTION
1/2" = 1' 0"

H1 S3.2 SECTION
1/2" = 1' 0"

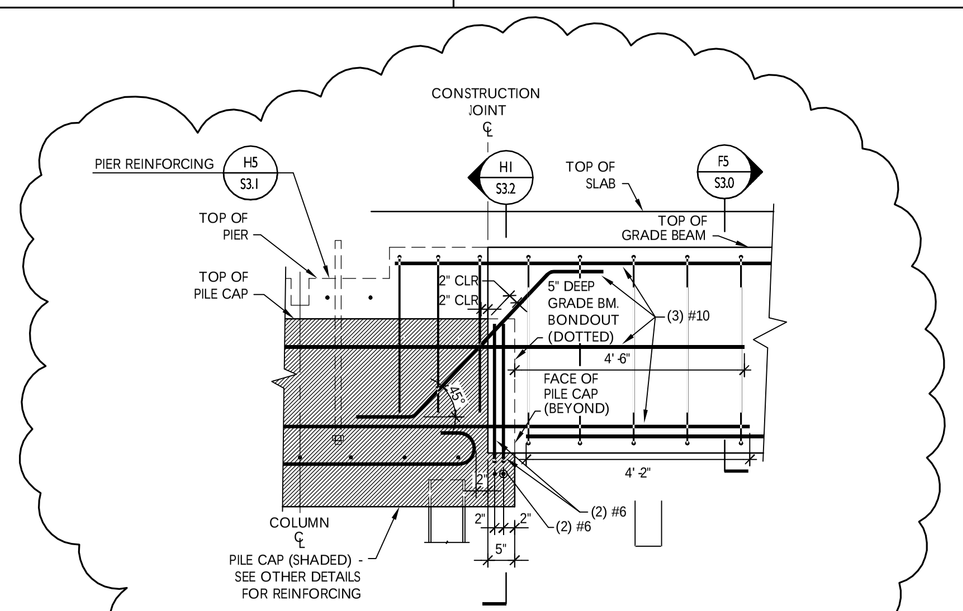

NOTES:
1. Reinforcement extending from first concrete placement shall be thoroughly cleaned prior to second concrete placement.
2. Face of hardened concrete at first concrete placement shall be moistened / damp when second concrete placement is installed.
3. Additional pile cap reinforcement not shown for clarity.

H3 S3.2 CONSTRUCTION JOINT DETAIL BETWEEN PILE CAP & GRADE BEAM
1/2" = 1' 0"

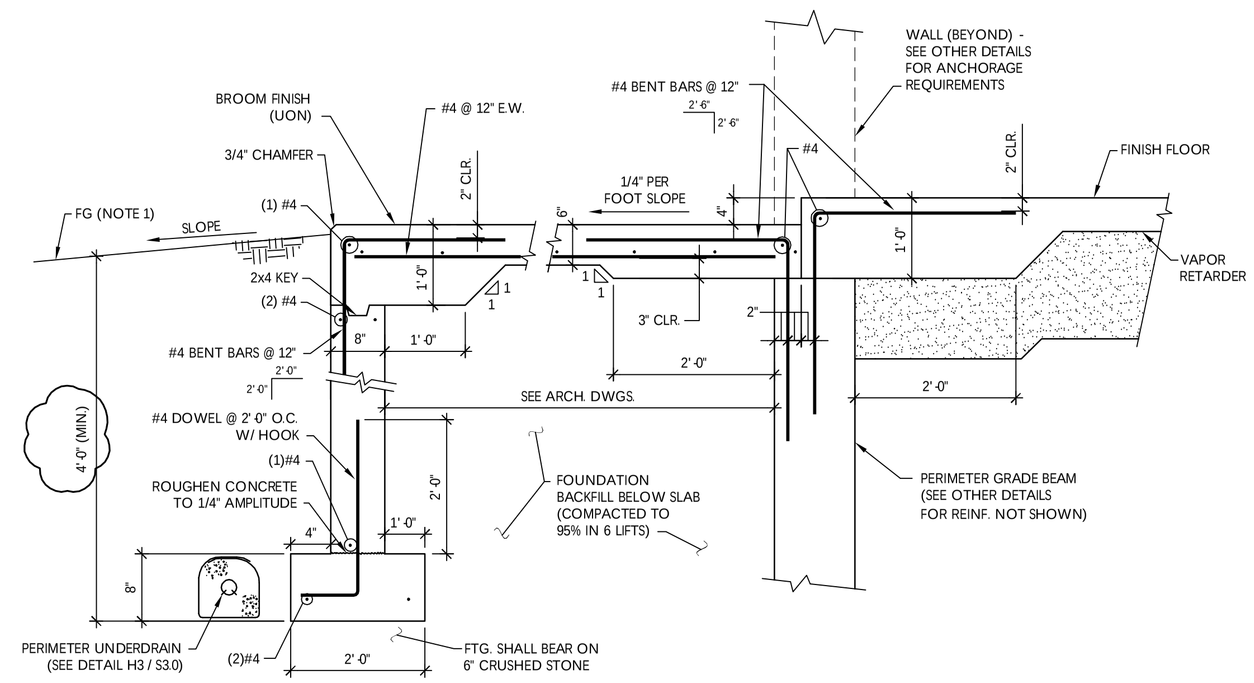

NOTES:
1. The ground immediately adjacent to the foundation shall be sloped away from the building at a slope of 1/2" vertical to 12" horizontal for a minimum distance of 8' -0". This condition shall exist after settlement of backfill has occurred (condition does not occur at section labeled "SIM.").
2. If pavers are not used at entrance, replace this detail with alternate section E5 / S3.0.

H7 S3.2 SECTION
NTS

CWS Architects
434 Cumberland Avenue
Portland, ME 04101
Phone: (207)774-4441
Fax: (207)774-4016
www.CWSarch.com

Price Structural Engineers
75 Farms Edge Road
North Yarmouth, ME 04097

MULTI-TENANT OFFICE BUILDING
MARGINAL WAY
PORTLAND, MAINE
04101

Owner:
BAYSIDE HOLDINGS, LLC
50 PORTLAND PIER
SUITE 400
PORTLAND, MAINE
04101

REVISIONS:

Description:	Date:
Issued for Permit Only	11 / 11 / 05
Issued for Pricing	11 / 16 / 05
Issued for Construction	2 / 6 / 06

CAD Filename: Marginal Way / Conc

Drawing Title:
FOUNDATION SECTIONS & DETAILS

Scale: As Noted
Date: 10 / 25 / 05
PSE Proj. No.: 127-05

Drawing Number:
S3.2