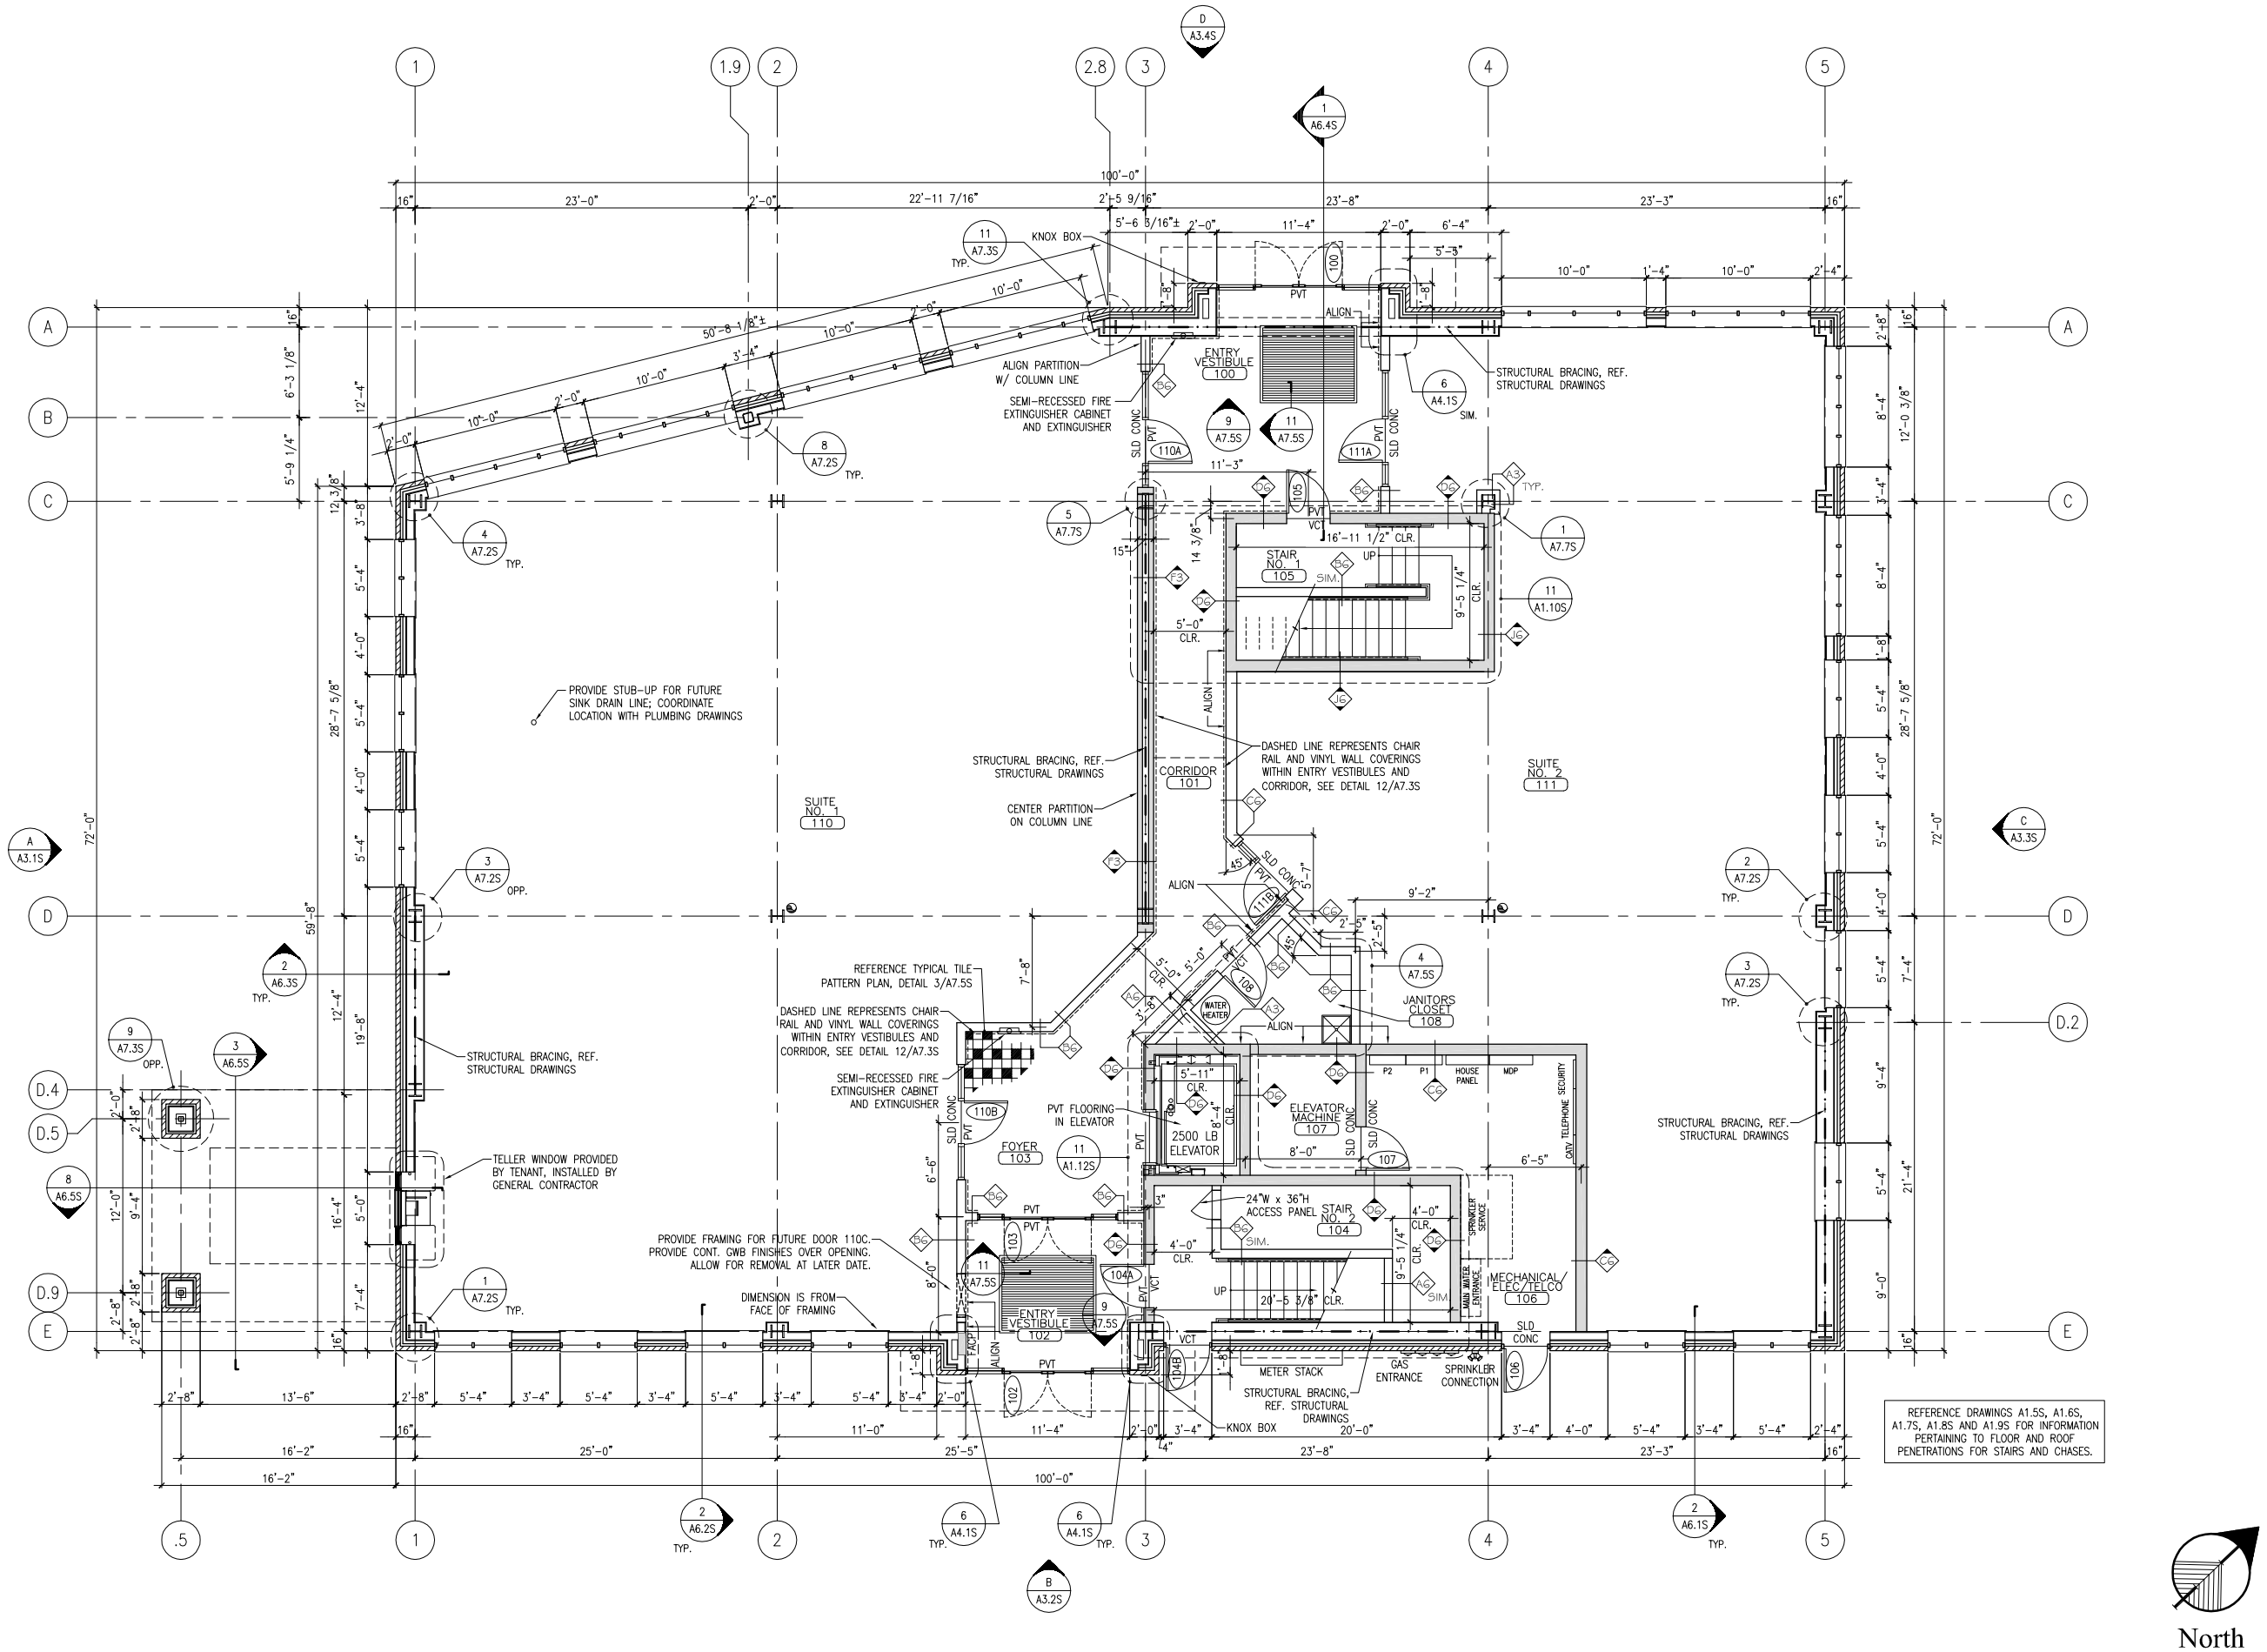

A FIRST FLOOR PLAN

REFERENCED FROM: SCALE: 3/16" = 1'-0"

CWS Architects

434 Cumberland Avenue
Portland, ME 04101
Phone: (207) 774-4441
Fax: (207) 774-4016
www.CWSarch.com

63 MARGINAL WAY MULTI-TENANT OFFICE BUILDING
63 MARGINAL WAY
PORTLAND, MAINE
04101

Owner:
BAYSIDE VENTURES, LLC
50 PORTLAND PIER
SUITE 400
PORTLAND, MAINE
04101

REVISIONS:

Description:	Date:

Drawing Title:
FIRST FLOOR PLAN

Scale: 3/16" = 1'-0"
Date: Progress 12/05/05
CWS Proj. No.: 04430.Jmo

Drawing Number:
A1.1S

ISSUED FOR PRICING 12/05/2005