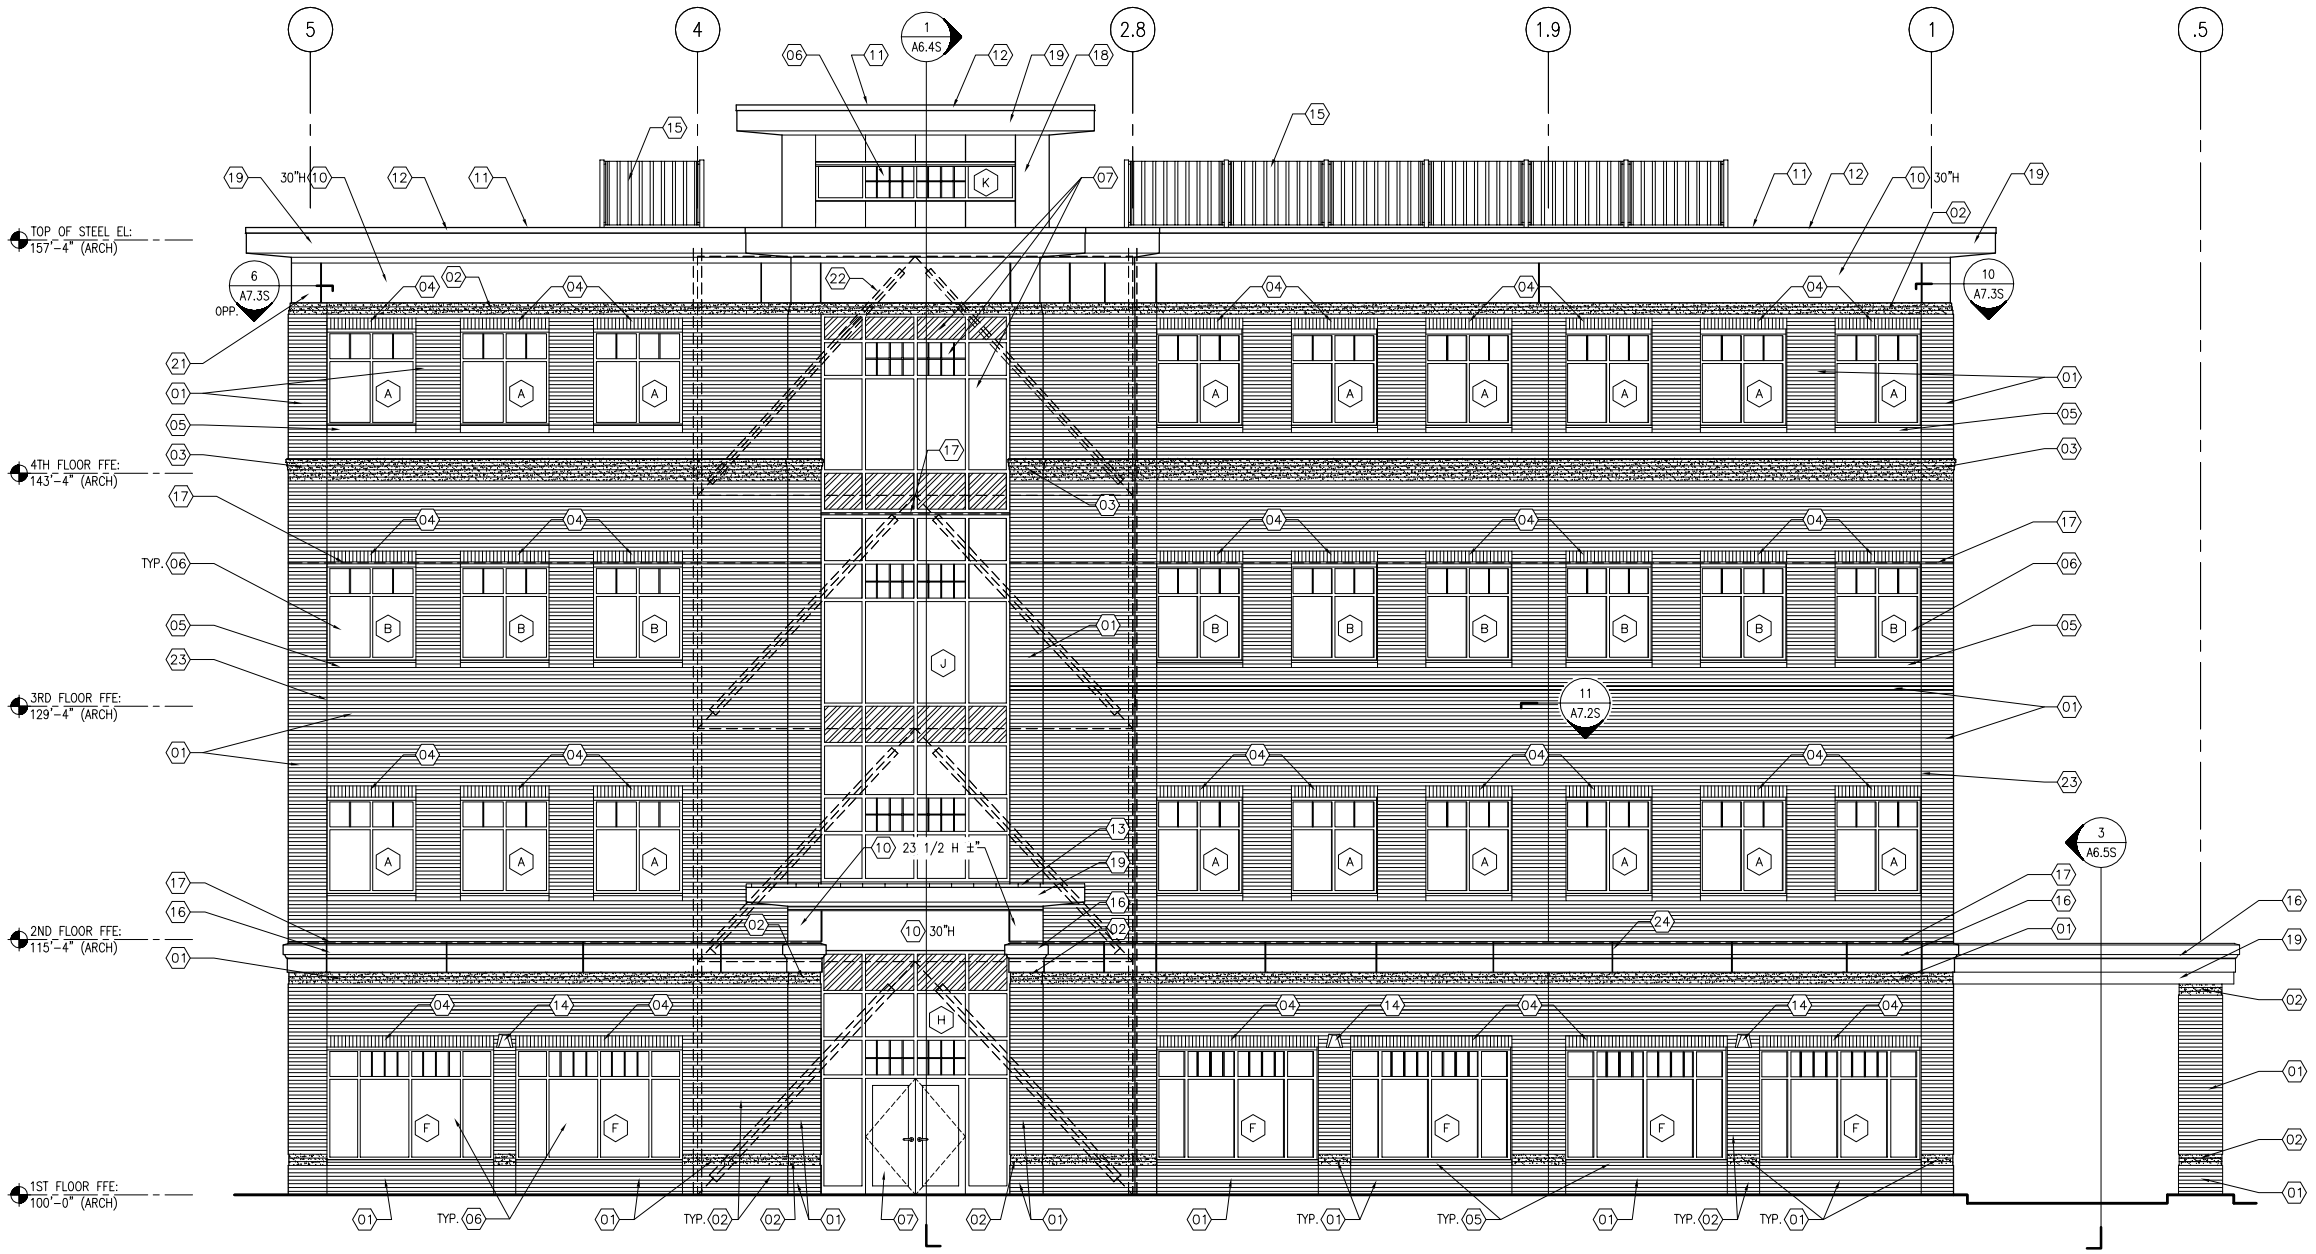

EXTERIOR ELEVATION NOTES:

01 LAYED MODULAR BRICK CAVITY WALL ASSEMBLY – COLOR NO. 1: NARROW FLASHED RED RANGE (BRICK SIZE: 2 5/8"x 3 5/8"x 7 5/8")

02 LAYED MODULAR BRICK CAVITY WALL ASSEMBLY – COLOR NO. 2: GRAY RANGE (BRICK SIZE: 2 5/8"x 3 5/8"x 7 5/8")

03 CORBELED ACCENT BRICK BAND – COLOR NO. 2: GRAY RANGE

04 SOLDIER COURSE MODULAR BRICK CAVITY WALL ASSEMBLY – COLOR NO. 1: NARROW FLASHED RED RANGE

05 PRECAST CONCRETE SILL, TYP.

06 ALUMINUM STOREFRONT WINDOW UNIT WITH 1" LOW "E" GLAZING AND 3/4" APPLIED MULLIONS

07 ALUMINUM CURTAINWALL ENTRY ASSEMBLY WITH 1" LOW "E" GLAZING AND 3/4" APPLIED MULLIONS. HATCH PATTERN REPRESENTS INSULATED METAL SPANDREL PANEL, TYP.

08 TELLER WINDOW UNIT WITH INTEGRAL DRAWER PROVIDED BY TENANT AND INSTALLED BY GENERAL CONTRACTOR AS PART OF THE GTE FEDERAL CREDIT UNION FIT-UP. CONTRACTOR TO PROVIDE MASONRY OPENING WITH WEATHER TIGHT POLY CLOSURE AS PART OF THE SHELL CONTRACT.

09 EXTERIOR INSULATED HOLLOW METAL DOOR UNIT

10 CENTRIA FORMAWALL DIMENSION SERIES PANELS (HORIZONTAL APPLICATION) (30"H INDICATES PANEL SIZE)

11 0.60 EPDM ROOFING MEMBRANE AND INSULATION SYSTEM

12 BREAK METAL ROOF EDGE

13 STANDING SEAM METAL ROOFING WITH COMPLETE BREAK METAL CLOSURE, DRIP EDGE, AND TRIM

14 WALL MOUNTED, WALL WASH LUMINAIRE, TYP.

15 ROOF SCREEN: 3" DEEP INDUSTRIAL RIB METAL PANEL SYSTEM, EQUAL TO METAL SALES T13A, APPLIED TO STEEL FRAME, REFERENCE STRUCTURAL DRAWINGS FOR FRAME INFORMATION

16 EDON FIBERGLASS CORNICE (CR-211)

17 RELIEVING ANGLE LOCATION, TYP.

18 CENTRIA FORMAWALL DIMENSION SERIES PANELS (VERTICAL APPLICATION)

19 CONT. BREAK METAL CLADDING

20 STANDING SEAM METAL ROOFING

21 CENTRIA FORMAWALL DIMENSION SERIES PANELS, 90° ONE-PIECE, EXTERIOR CORNER UNIT

22 DASHED LINES REPRESENT STRUCTURAL BRACING WITHIN EXTERIOR WALL ASSEMBLY

23 CONTROL JOINT, TYP.

24 PANEL JOINT, TYP.

D EXTERIOR ELEVATION

REFERENCED FROM:

SCALE: 3/16" = 1'-0"

ISSUED FOR PRICING 12/05/2005

CWS Architects
454 Cumberland Avenue
Portland, ME 04101
Phone: (207) 774-4441
Fax: (207) 774-4016
www.CWSarch.com

63 MARGINAL WAY
MULTI-TENANT
OFFICE BUILDING
63 MARGINAL WAY
PORTLAND, MAINE
04101

Owner:
BAYSIDE VENTURES, LLC
50 PORTLAND PIER
SUITE 400
PORTLAND, MAINE
04101

REVISIONS.

Description:	Date:

Drawing Title:
EXTERIOR ELEVATION

Scale: 3/16" = 1'-0"
Date: Progress 12/05/05
CWS Proj. No.: 04450.mwo

Drawing Number:
A3.4S