GENERAL NOTES PERTAINING TO ALL EXTERIOR OPENINGS:

1. THE CONTRACTOR SHALL VERIFY ALL EXTERIOR MASONRY OPENINGS AND CONFIRM ALL DOOR SIZES PRIOR TO RELEASING FOR FABRICATION. COORDINATE WITH MASONRY CONTRACTOR.

2. PROVIDE GALVANIZED HOLLOW METAL FRAMES AT ALL EXTERIOR DOOR OPENINGS.

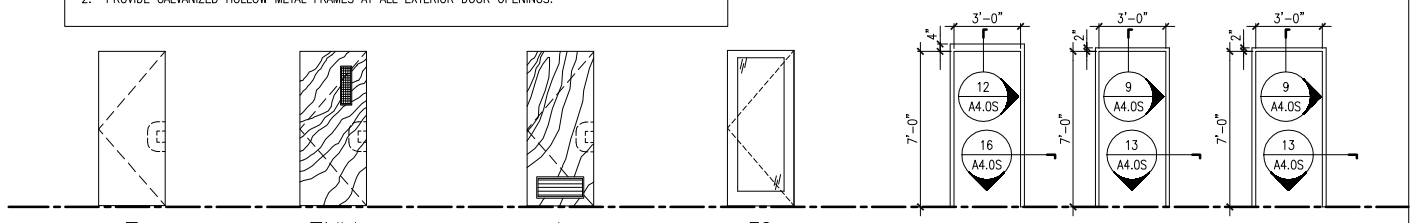

F — FLUSH METAL DOOR PROVIDE INSULATED DOORS AT ALL EXTERIOR OPENINGS

FNV — FLUSH SOLID CORE WOOD DOOR 5x20 NARROW VISION PANEL W/ 1/4" WIRE GLASS

L — FLUSH SOLID CORE WOOD DOOR W/ LOUVER

FG — WIDE STYLE ALUMINUM STOREFRONT FULL GLASS DOOR W/ 1/4" TEMPERED GLASS

A — WELDED HOLLOW METAL FRAME, MASONRY HEAD

B — WELDED HOLLOW METAL FRAME

C — KNOCK DOWN HOLLOW METAL FRAME

1 DOOR AND DOOR FRAME ELEVATIONS

REFERENCED FROM: SCALE: 1/4" = 1'-0"

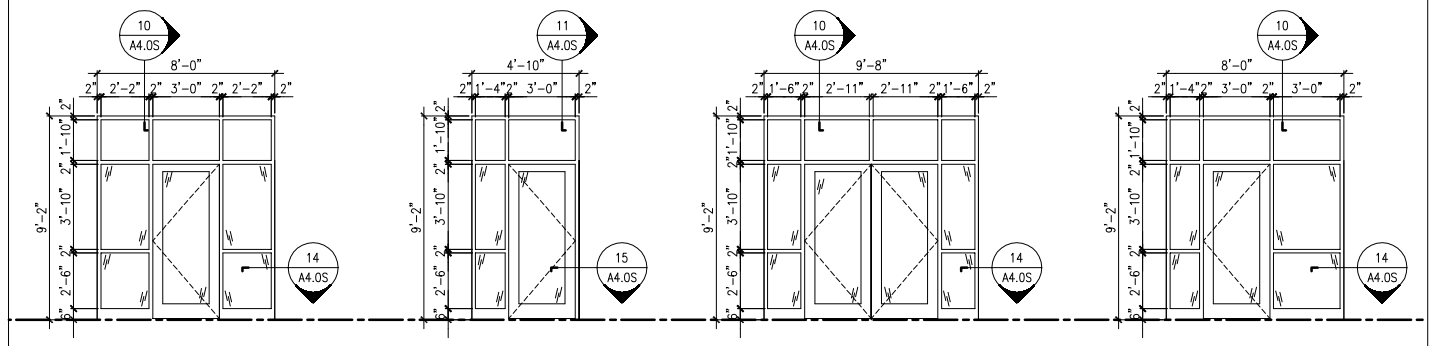

D — ALUMINUM STOREFRONT GLAZING ASSEMBLY EQUAL TO KAWNEER 451 SERIES W/ 1/4" TEMPERED GLASS, TYP.

E — ALUMINUM STOREFRONT GLAZING ASSEMBLY EQUAL TO KAWNEER 451 SERIES W/ 1/4" TEMPERED GLASS, TYP.

F — ALUMINUM STOREFRONT GLAZING ASSEMBLY EQUAL TO KAWNEER 451 SERIES W/ 1/4" TEMPERED GLASS, TYP.

G — ALUMINUM STOREFRONT GLAZING ASSEMBLY EQUAL TO KAWNEER 451 SERIES W/ 1/4" TEMPERED GLASS, TYP.

7 TYP. EXTERIOR DOOR OPENINGS HEAD AND JAMB FLASHING DETAILS

REFERENCED FROM: SCALE: 3" = 1'-0"

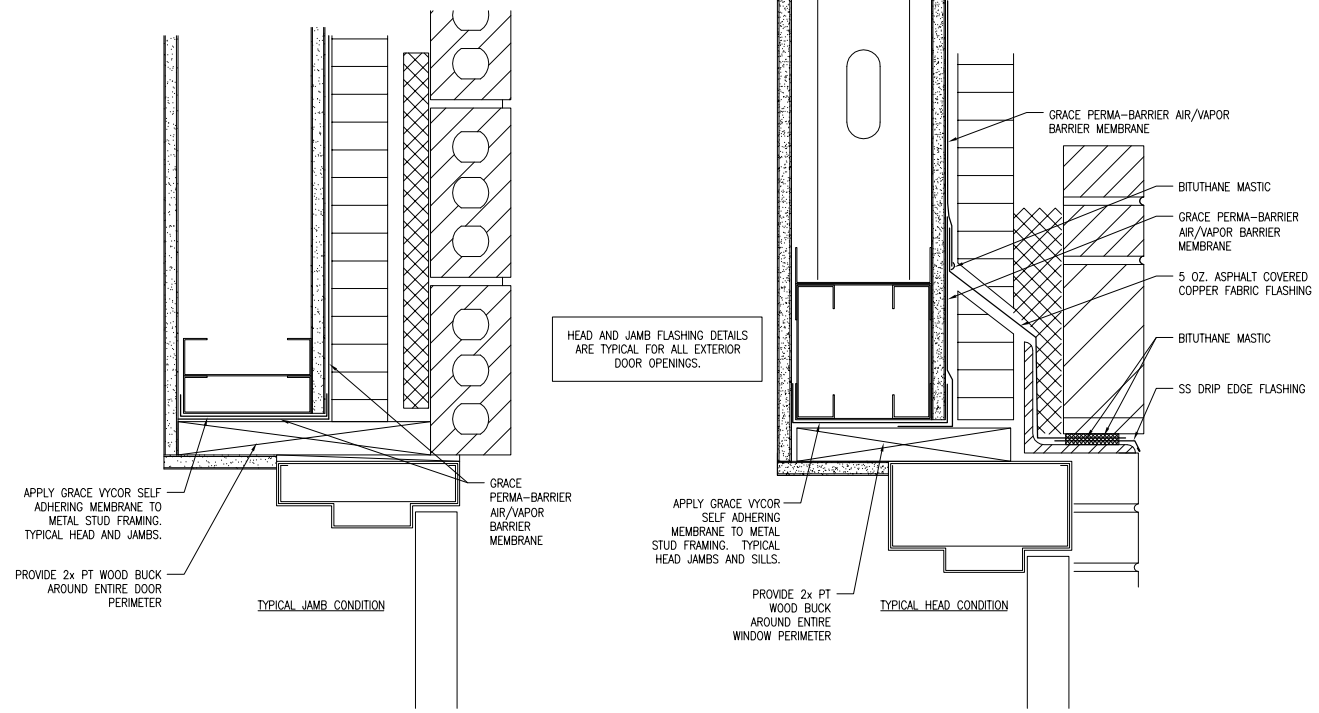

5 DOOR AND DOOR FRAME ELEVATIONS

REFERENCED FROM: SCALE: 1/4" = 1'-0"

9 HEAD DETAIL @ TYP. INTR HM DOOR FRAME

REFERENCED FROM: SCALE: 3" = 1'-0"

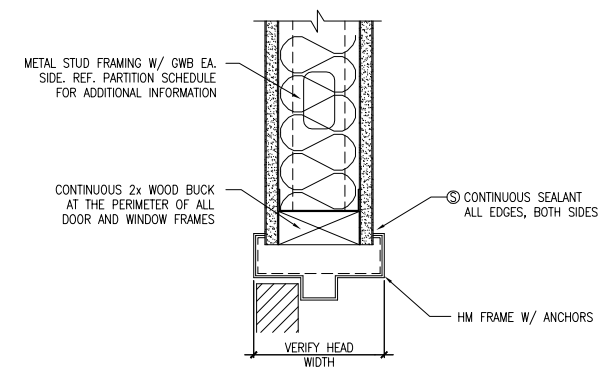

10 DETAIL @ TYP. INTR ALUM. STOREFRONT HEAD

REFERENCED FROM: SCALE: 3" = 1'-0"

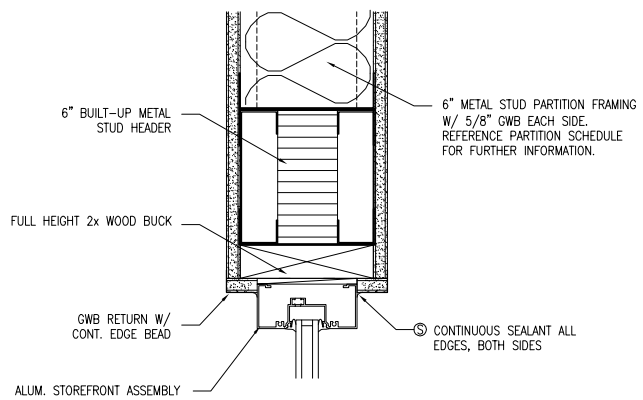

11 DETAIL @ TYP. INTR ALUM. STOREFRONT HEAD

REFERENCED FROM: SCALE: 3" = 1'-0"

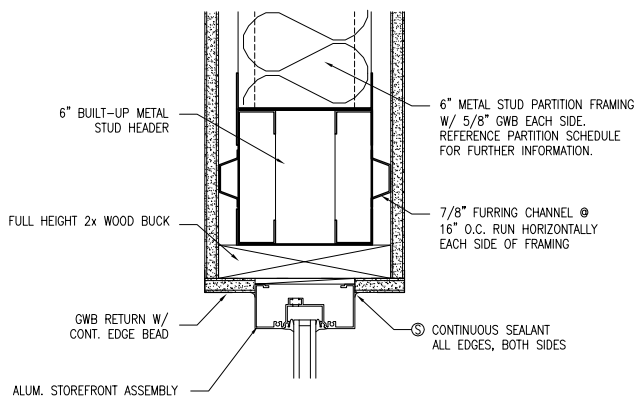

12 DETAIL @ TYP. EXTR HM DOOR HEAD

REFERENCED FROM: SCALE: 1 1/2" = 1'-0"

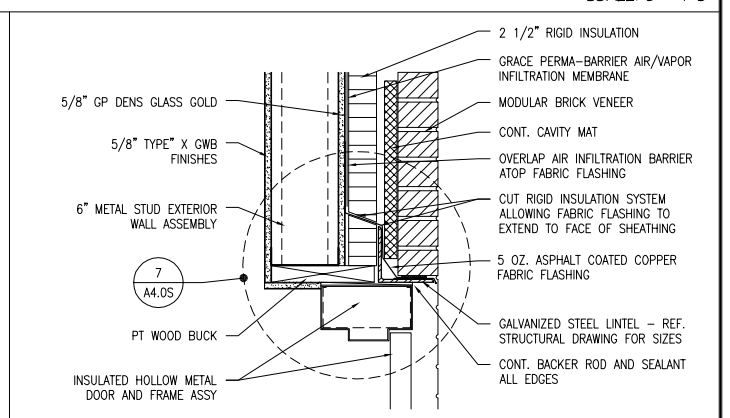

13 JAMB DETAIL @ TYP. INTR HM DOOR FRAME

REFERENCED FROM: SCALE: 3" = 1'-0"

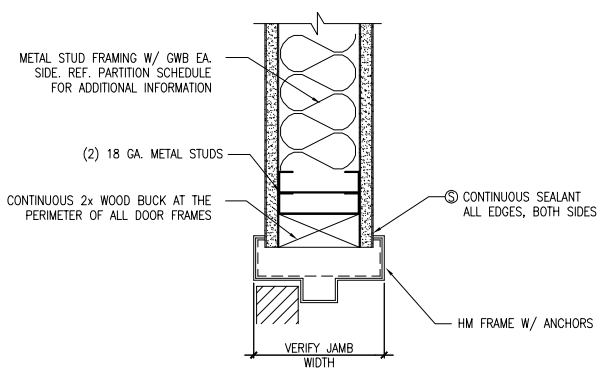

14 DETAIL @ TYP. INTR ALUM. STOREFRONT HEAD

REFERENCED FROM: SCALE: 3" = 1'-0"

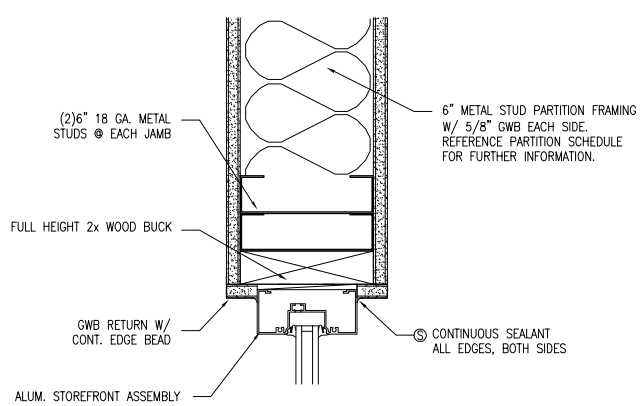

15 DETAIL @ TYP. INTR ALUM. STOREFRONT HEAD

REFERENCED FROM: SCALE: 3" = 1'-0"

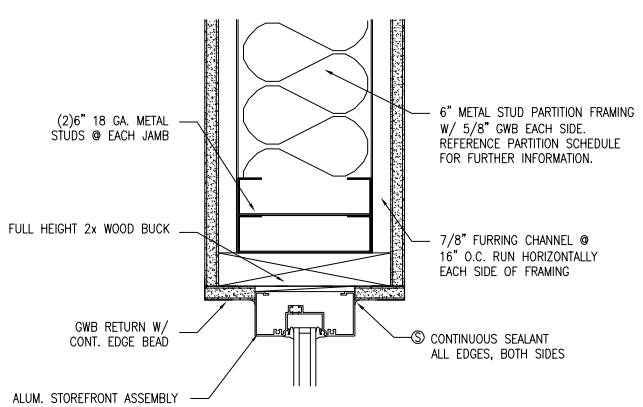

16 DETAIL @ TYP. EXTR HM DOOR JAMB

REFERENCED FROM: SCALE: 1 1/2" = 1'-0"

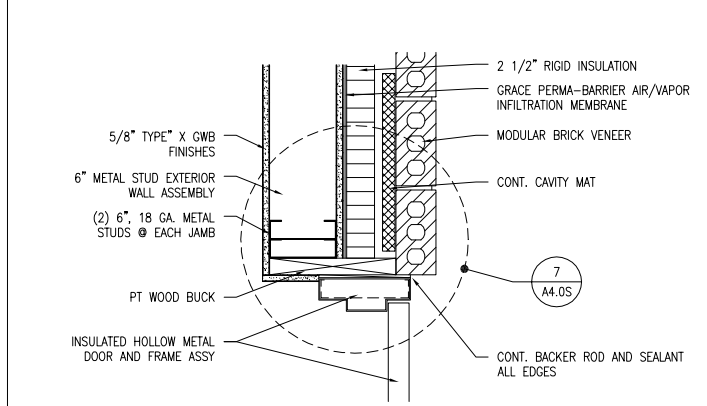

CWS Architects

454 Cumberland Avenue
Portland, ME 04101
Phone: (207) 774-4441
Fax: (207) 774-4016
www.CWSarch.com

63 MARGINAL WAY
MULTI-TENANT OFFICE BUILDING
63 MARGINAL WAY
PORTLAND, MAINE
04101

Owner:
BAYSIDE VENTURES, LLC
50 PORTLAND PIER
SUITE 400
PORTLAND, MAINE
04101

REVISIONS:

Description:	Date:

Drawing Title:
DOOR AND DOOR FRAME ELEVATIONS & DETAILS

Scale: AS NOTED
Date: Progress 12/05/05
CWS Proj.No.: 04450.Maro

Drawing Number:
A4.0S

ISSUED FOR PRICING 12/05/2005