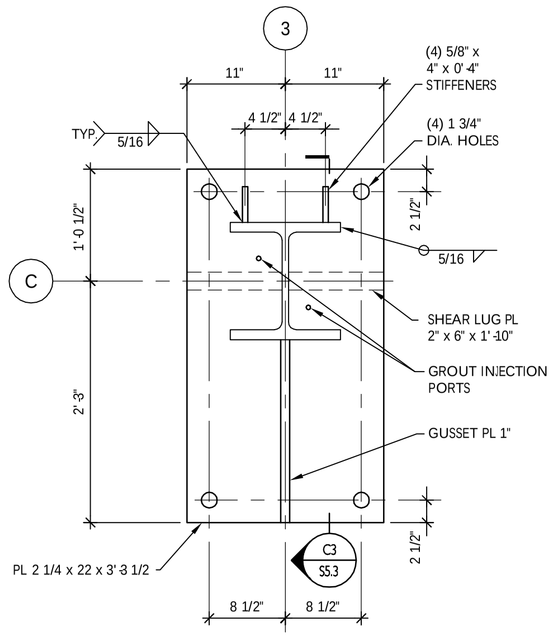

C1 / S5.3 TYPE 4 BASE PLATE
NTS

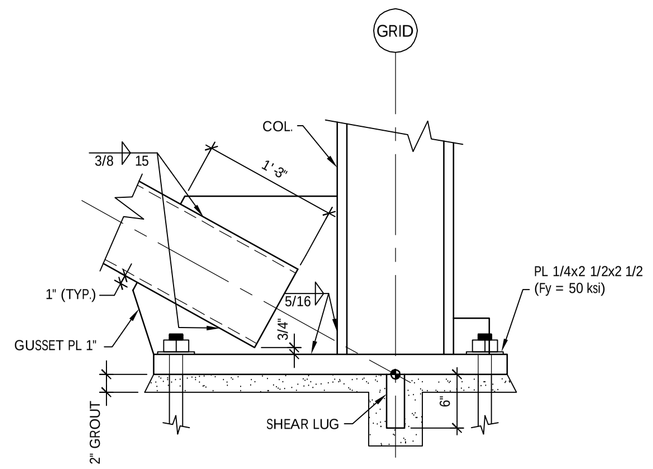

C3 / S5.3 SECTION
NTS

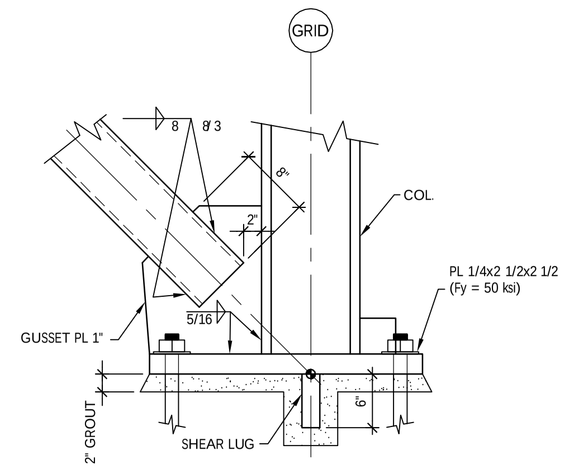

C5 / S5.3 SECTION
NTS

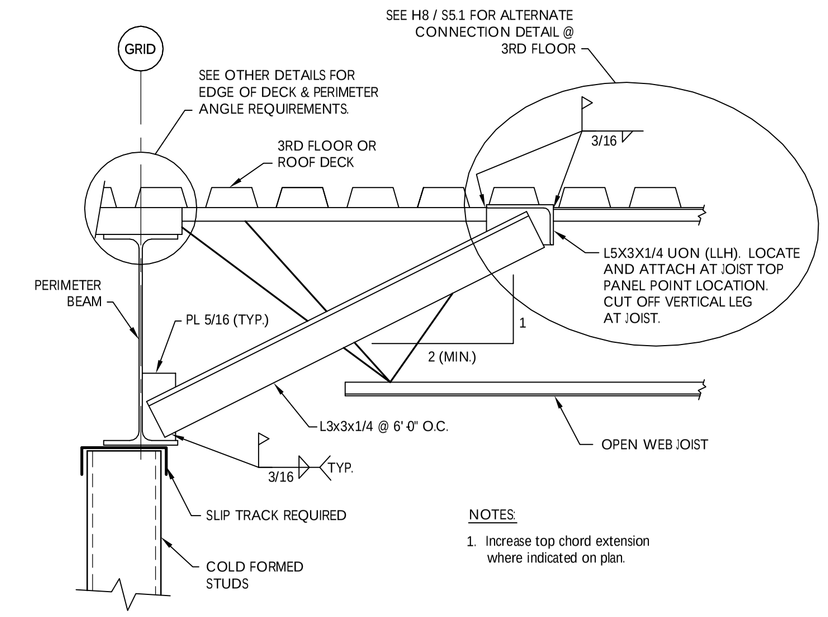

C8 / S5.3 SECTION
NTS

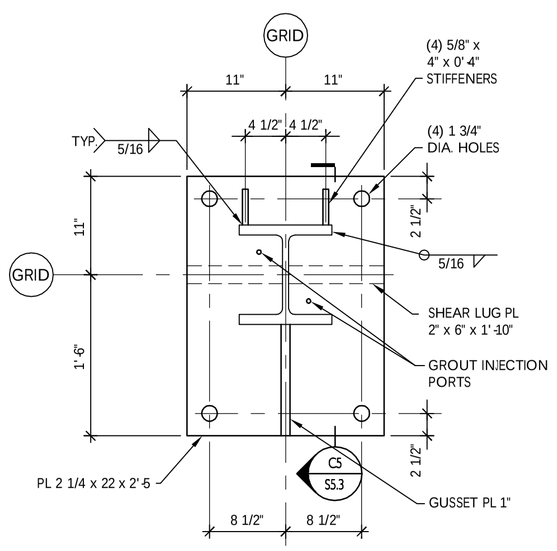

F1 / S5.3 TYPE 5 BASE PLATE
NTS

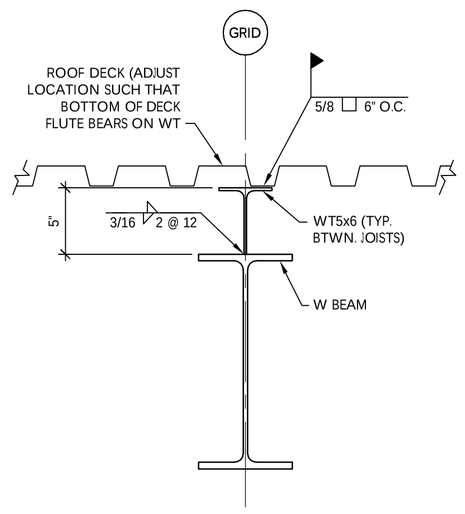

F3 / S5.3 SECTION
NTS

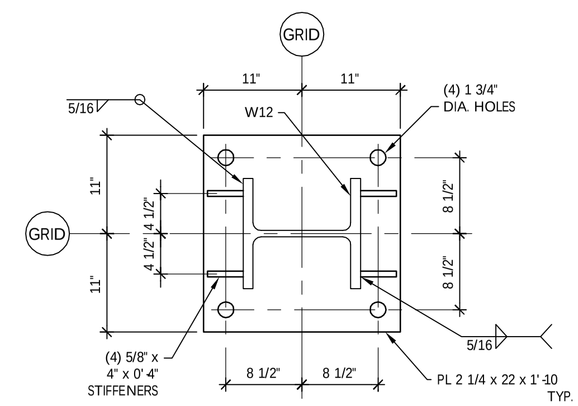

NOTE: Detail occurs at Grids D/3, A/3, and A/4.

F5 / S5.3 TYPE 3 BASE PLATE
NTS

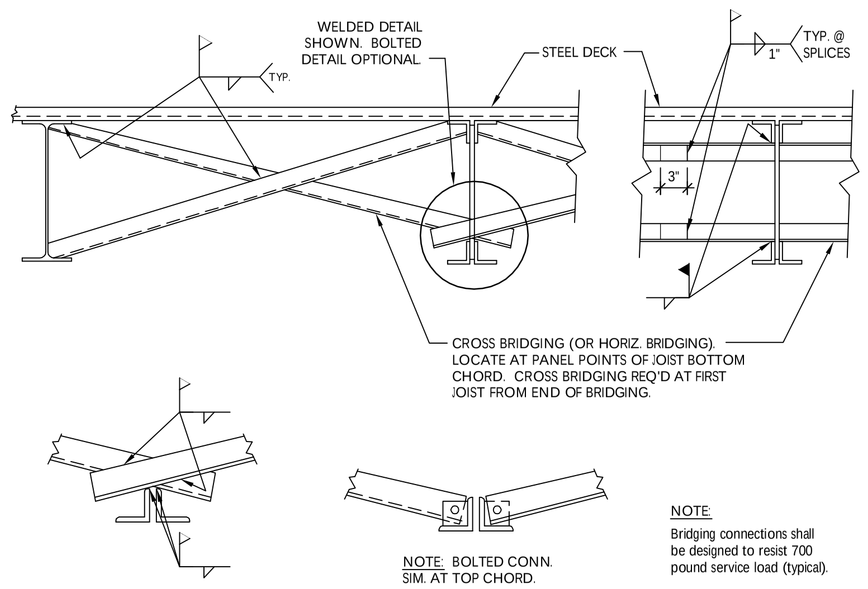

F8 / S5.3 TYPICAL BRIDGING DETAILS
1" = 1'-0"

PRELIMINARY

NOT FOR CONSTRUCTION

UNDER NO CIRCUMSTANCES SHALL THIS DRAWING BE USED TO DEVELOP SHOP DRAWINGS OR FABRICATE NEW MATERIALS.

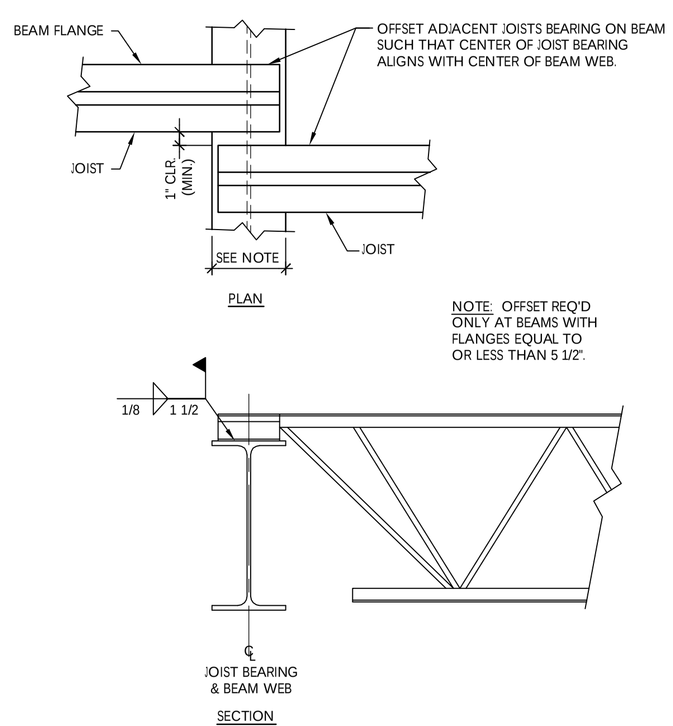

H3 / S5.3 TYPICAL SECTION AT JOIST BEARING (UON)
1 1/2" = 1'-0"

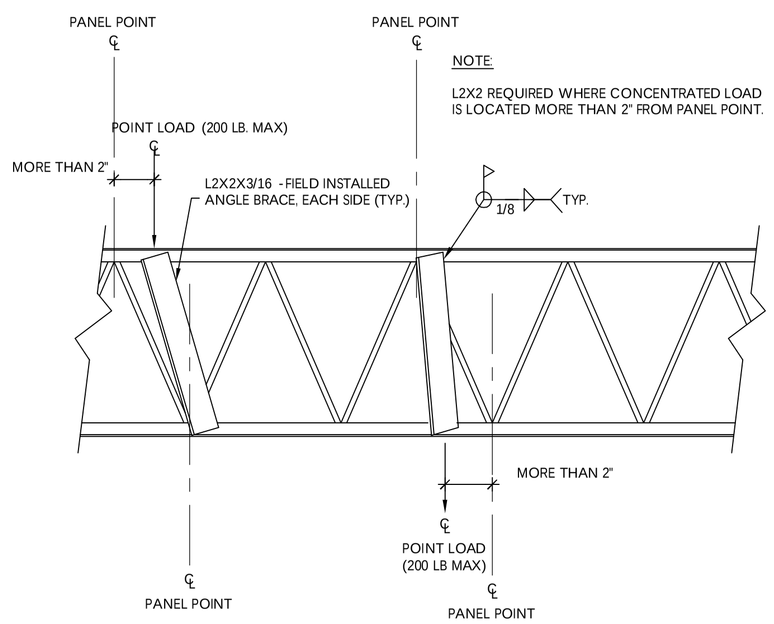

H5 / S5.3 TYPICAL JOIST REINFORCEMENT
1 1/2" = 1'-0"

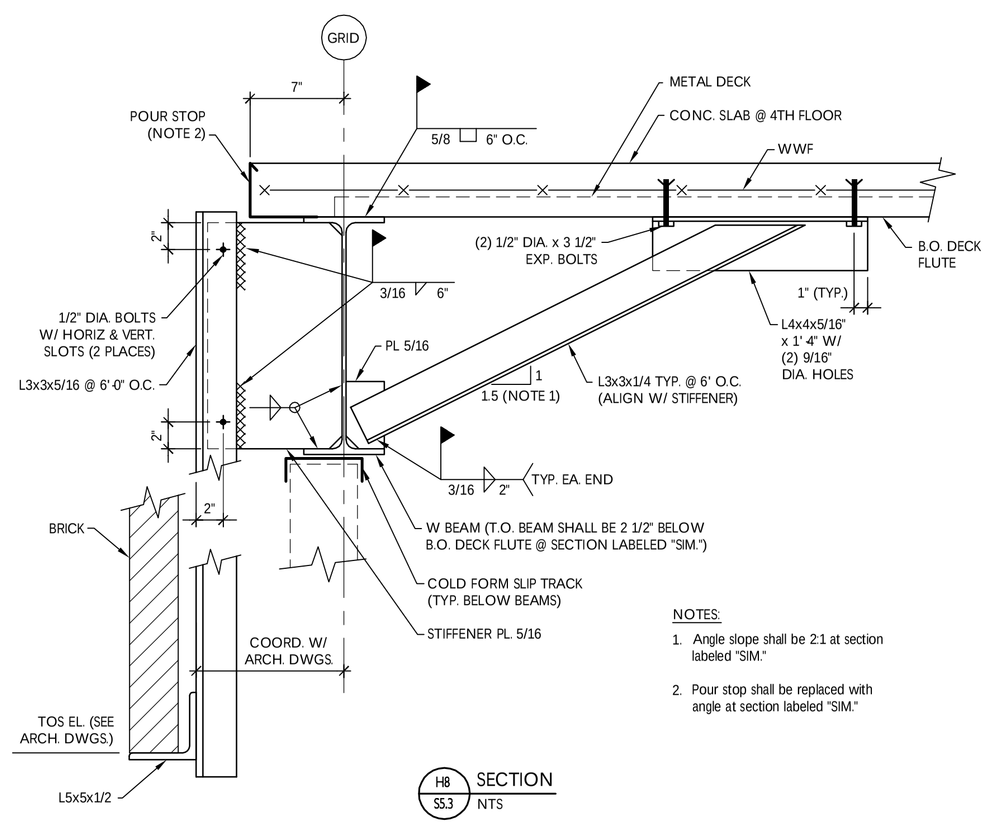

H8 / S5.3 SECTION
NTS

CWS Architects
434 Cumberland Avenue
Portland, ME 04101
Phone: (207)774-4441
Fax: (207)774-4016
www.CWSarch.com

Price Structural Engineers
75 Farms Edge Road
North Yarmouth, ME 04097

MULTI-TENANT OFFICE BUILDING
MARGINAL WAY
PORTLAND, MAINE
04101

Owner:
BAYSIDE HOLDINGS, LLC
50 PORTLAND PIER
SUITE 400
PORTLAND, MAINE
04101

REVISIONS:

Description:	Date:
Issued for Review	11/4/05

CAD Filename: CWS / Marginal Way / Details

Drawing Title: FRAMING SECTIONS & DETAILS

Scale: As Noted:
Date: 10/25/05
PSE Proj. No.: 127-05

Drawing Number:
S5.3