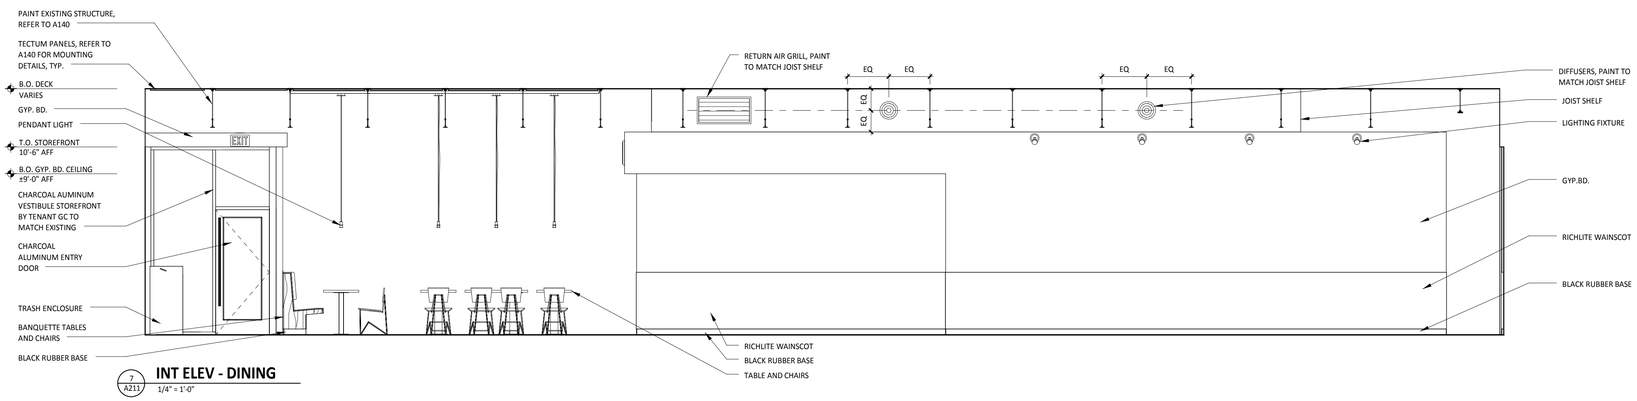

7 A211 **INT ELEV - DINING**
1/4" = 1'-0"

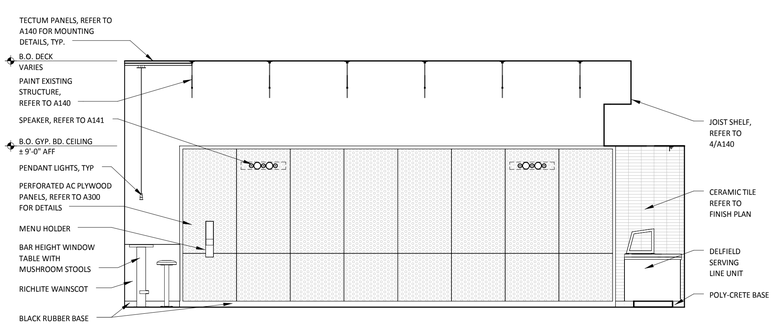

6 A211 **INT ELEV - DINING**
1/4" = 1'-0"

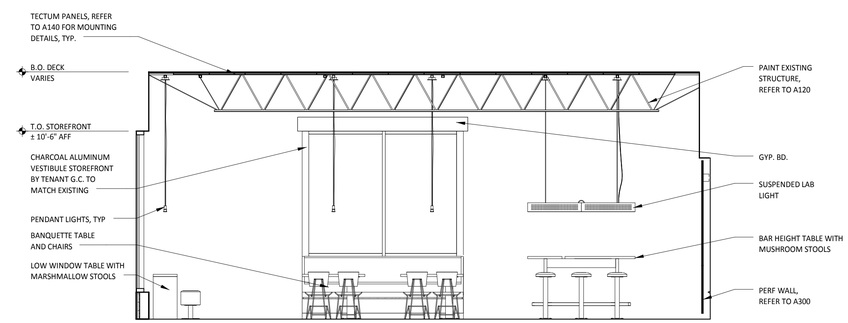

5 A211 **INT ELEV - DINING**
1/4" = 1'-0"

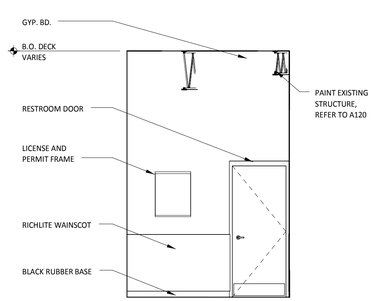

4 A211 **INT ELEV - DINING**
1/4" = 1'-0"

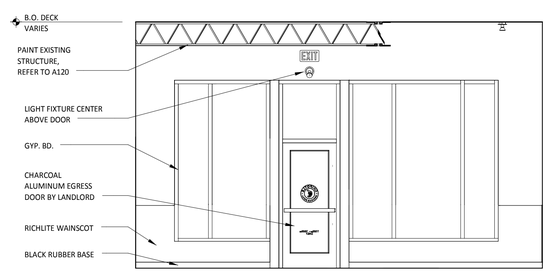

3 A211 **INT ELEV - DINING**
1/4" = 1'-0"

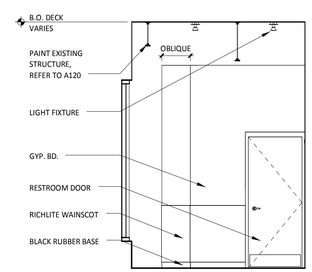

2 A211 **INT ELEV - DINING**
1/4" = 1'-0"

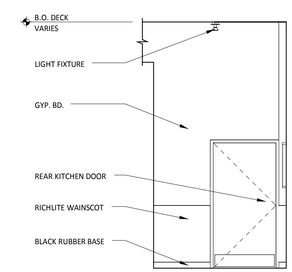

1 A211 **INT ELEV - DINING**
1/4" = 1'-0"

Consultant:

r e d
architecture + planning

855 GRANDVIEW AVENUE
SUITE 295
COLUMBUS, OHIO 43215
PHONE: 614.487.8770
FAX: 614.487.8777

LICENSED ARCHITECT
DAVID A. EPAW
ARC4101
STATE OF MAINE
9/15/15

COPYRIGHT 2015
THIS DRAWING IS AN INSTRUMENT OF SERVICE AND AS SUCH REMAINS THE PROPERTY OF CHIPOTLE MEXICAN GRILL, INC.. PERMISSION FOR USE OF THIS DOCUMENT IS LIMITED AND CAN BE EXTENDED ONLY BY WRITTEN AGREEMENT WITH CHIPOTLE MEXICAN GRILL, INC..

CHIPOTLE MEXICAN GRILL, INC.
1401 WYNKOOP STREET, SUITE 500
DENVER, COLORADO 80202
TELEPHONE: (303) 595-4000
FAX: (303) 595-4014
INTERNET: WWW.CHIPOTLE.COM

STORE NO.: 2603
PORTLAND MARGINAL WAY
195 KENNEBEC ST
PORTLAND, ME 04101

Issue Record:

09/15/15	PERMIT/LANDLORD REVIEW

Revisions:

Drawn: TC, BP, DP
Checked: KH,TC

Project No.
CMG507

Contents:

Elevations - Interior Dining

A211

Date of Last Print:
09/15/15