## # PLAN NOTES

1. PROVIDE 3/4" CONDENSATE DRAIN FROM THE WALK-IN COOLER EVAPORATOR TO THE FLOOR SINK BELOW THE ICE MAKER AS SHOWN. SLOPE CONDENSATE DRAIN A MINIMUM OF 1" PER FOOT. HOLD EXPOSED CONDENSATE DRAIN IN WALK-IN COOLER AS HIGH AS POSSIBLE. CONCEAL DRAIN PIPING WITHIN FRAMED WALLS AS SHOWN. DISCHARGE THROUGH AN AIR GAP.
2. PROVIDE DRAIN CONNECTIONS TO THE FOUR COMPARTMENT SINK PER DETAIL 4/P300.
3. PROVIDE A 6" SCHEDULE 40 PVC CONDUIT SODA LINE SLEEVE UNDER THE SLAB FROM THE BAG-IN-BOX RACK TO THE SODA FOUNTAIN PER DETAIL 7/P300. SEE THE ARCHITECTURAL FLOOR PLAN FOR THE LOCATIONS OF THESE STUBS.
4. PROVIDE DRAINAGE PIPES FROM THE ICE MACHINE TO THE FLOOR SINK PER THE MANUFACTURER'S INSTALLATION INSTRUCTIONS. PROVIDE A CODE-APPROVED AIR GAP AT THE DISCHARGE TO THE FLOOR SINK.
5. PROVIDE DRAIN LINES FROM THE FOOD PREP SINK TO THE FLOOR SINK. PROVIDE AN AIR GAP AT THE DISCHARGE TO THE FLOOR SINK.
6. PROVIDE A 3" VENT THROUGH THE ROOF PER DETAIL 8/P300.
7. CONNECT TO EXISTING 4" GREASE WASTE LINE LEADING TO EXISTING 1,500 GALLON INTERCEPTOR.
8. CONNECT TO EXISTING 4" SANITARY SEWER.
9. PROVIDE 3/4" VALVED DRAIN FROM HOT FOOD TABLE TO THE FLOOR SINK. DRAIN THROUGH AN AIR GAP.
10. PROVIDE INSULATED COPPER DRAIN LINES FROM THE TEA TRAY DRAIN AND THE SODA MACHINE DRAIN TO THE FLOOR SINK. DRAIN THROUGH AN AIR GAP.
11. PROVIDE EXPOSED INDIRECT DRAIN FROM THE SALAD SPINNER DRAIN CONNECTION TO THE FLOOR SINK BELOW. DRAIN THROUGH AN AIR GAP.
12. DO NOT PROVIDE WALL CLEANOUTS OFF TILE AND PLYWOOD SURFACES. IF A WALL CLEANOUT IS REQUIRED IN A TILE SURFACE COORDINATE THE EXACT LOCATION WITH CHIPOTLE'S CONSTRUCTION MANAGER.
13. PROVIDE INDIRECT WASTE AND CONDENSATE DRAINS FROM FIXTURES OTHER THAN KITCHEN SINKS CONCEALED IN THE WALL AS SHOWN IN DETAIL 12/P300.
14. PROVIDE DRAIN FROM WATER FILTER BFP TO FLOOR DRAIN CONCEALED IN THE WALL AS SHOWN IN DETAIL 12/P300.
15. TRIM TRENCH DRAIN ENDS PER THE MANUFACTURER'S INSTALLATION INSTRUCTIONS PRIOR TO INSTALLATION SO THAT GRATE FITS WITHOUT GAPS. INSTALL TRENCH DRAIN WITH SLIGHT POSITIVE SLOPE TOWARD THE DRAIN CONNECTION TO AVOID STANDING WATER IN TRENCH DRAIN.

## PLUMBING SYMBOLS

- ELBOW UP
- ELBOW DOWN
- SANITARY WASTE
- GW — GREASE WASTE
- SANITARY VENT
- CD — CONDENSATE DRAIN
- # — PLAN NOTE: SEE PLAN NOTES LISTED ON THE SAME SHEET FOR NOTE MEANING
- CONNECT TO EXISTING
- FLOOR DRAIN
- FLOOR SINK
- CLEANOUT
- XX-# — EQUIPMENT TAG: SEE EQUIPMENT SCHEDULE ON SHEET P200 FOR EQUIPMENT INFORMATION

MATERIAL SCHEDULE

| CATEGORY | APPLICATION | ALLOWABLE MATERIAL |
|---|---|---|
| SANITARY WASTE & VENT PIPE | ABOVE GROUND, CONCEALED | PVC PLASTIC DWV PIPE AND FITTINGS |
| | ABOVE GROUND PREP SINK AND WARE WASHING SINK DRAINS | PVC PLASTIC DWV PIPE AND FITTINGS |
| | ABOVE GROUND HAND SINK DRAINS | BRASS WITH CHROME FINISH |
| | BELOW GROUND | PVC PLASTIC DWV PIPE AND FITTINGS |




2 P110 **SANITARY WASTE & VENT DIAGRAM**
N.T.S.




1 P110 **SANITARY WASTE & VENT PLAN**
1/4" = 1'-0"


Consultant:
NATIONAL ENGINEERING
788 Morrison Road
Columbus, Ohio 43230
Phone: (614) 751-9610
Fax: (614) 552-5240
Contact: Andrew Janosik
(614) 328-2028
ajanosik@nationalengineering.com

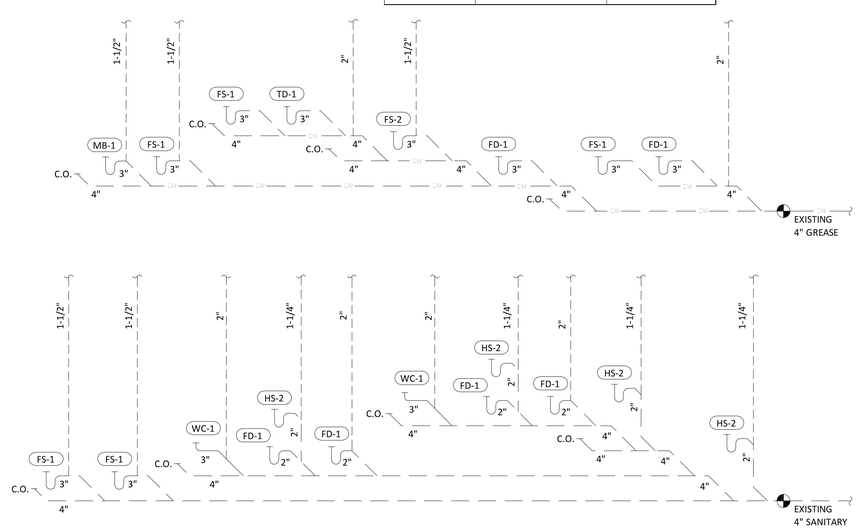
STATE OF MAINE
Richard T. Jones
11411
LICENSED
PROFESSIONAL ENGINEER


COPYRIGHT 2015
THIS DRAWING IS AN INSTRUMENT OF SERVICE AND AS SUCH REMAINS THE PROPERTY OF CHIPOTLE MEXICAN GRILL, INC. PERMISSION FOR USE OF THIS DOCUMENT IS LIMITED AND CAN BE EXTENDED ONLY BY WRITTEN AGREEMENT WITH CHIPOTLE MEXICAN GRILL, INC.

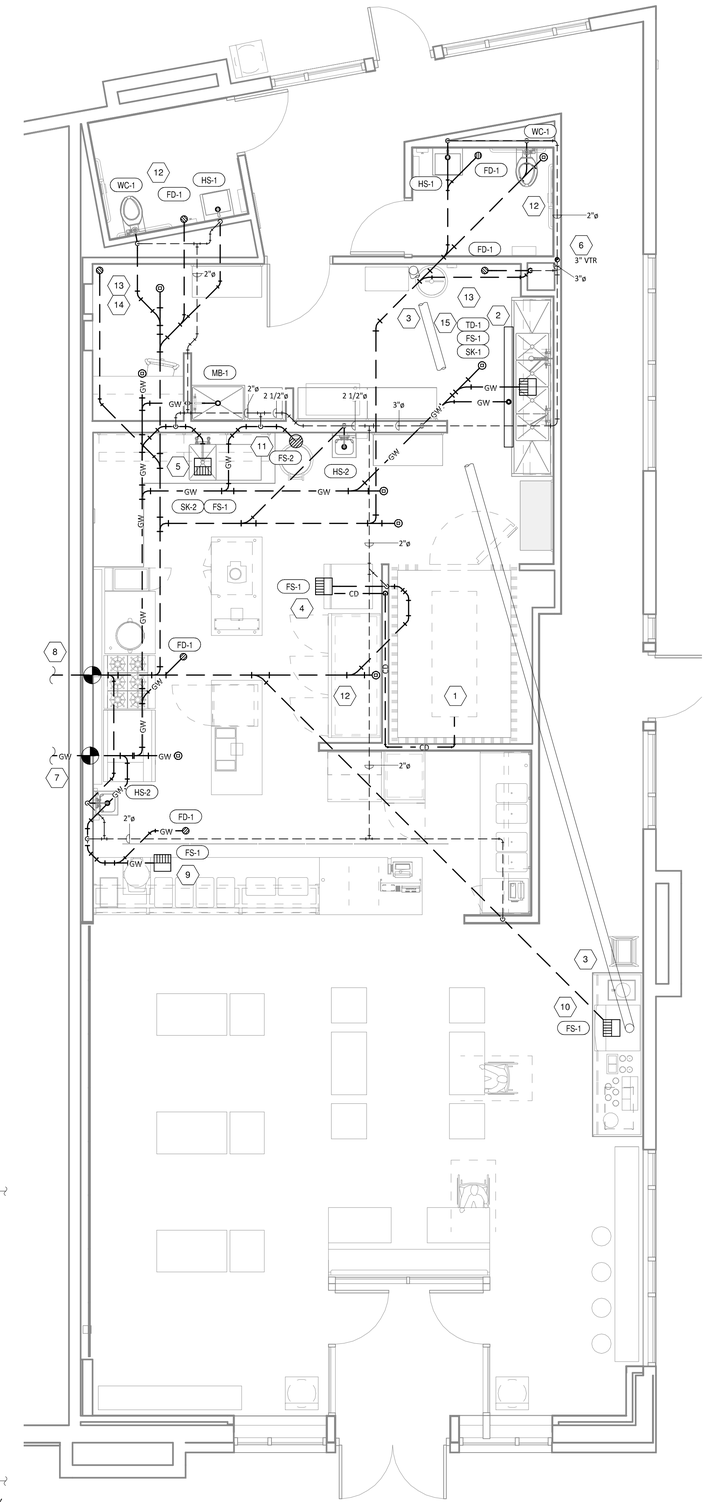

CHIPOTLE MEXICAN GRILL, INC.
1401 WYNKOOP STREET, SUITE 500
DENVER, COLORADO 80202
TELEPHONE: (303) 595-4000
FAX: (303) 595-4014
INTERNET: WWW.CHIPOTLE.COM


STORE NO.: 2603
PORTLAND MARGINAL WAY
195 KENNEBEC ST
PORTLAND, ME 04101

Issue Record:

| | |
|---|---|
| 09/15/15 | PERMIT/LANDLORD REVIEW |

Revisions:

Drawn: AJJ
Checked: RTJ

Project No. 1401163

Contents: Plumbing Plan Waste & Vent

P110

Date of Last Print: 09/15/15