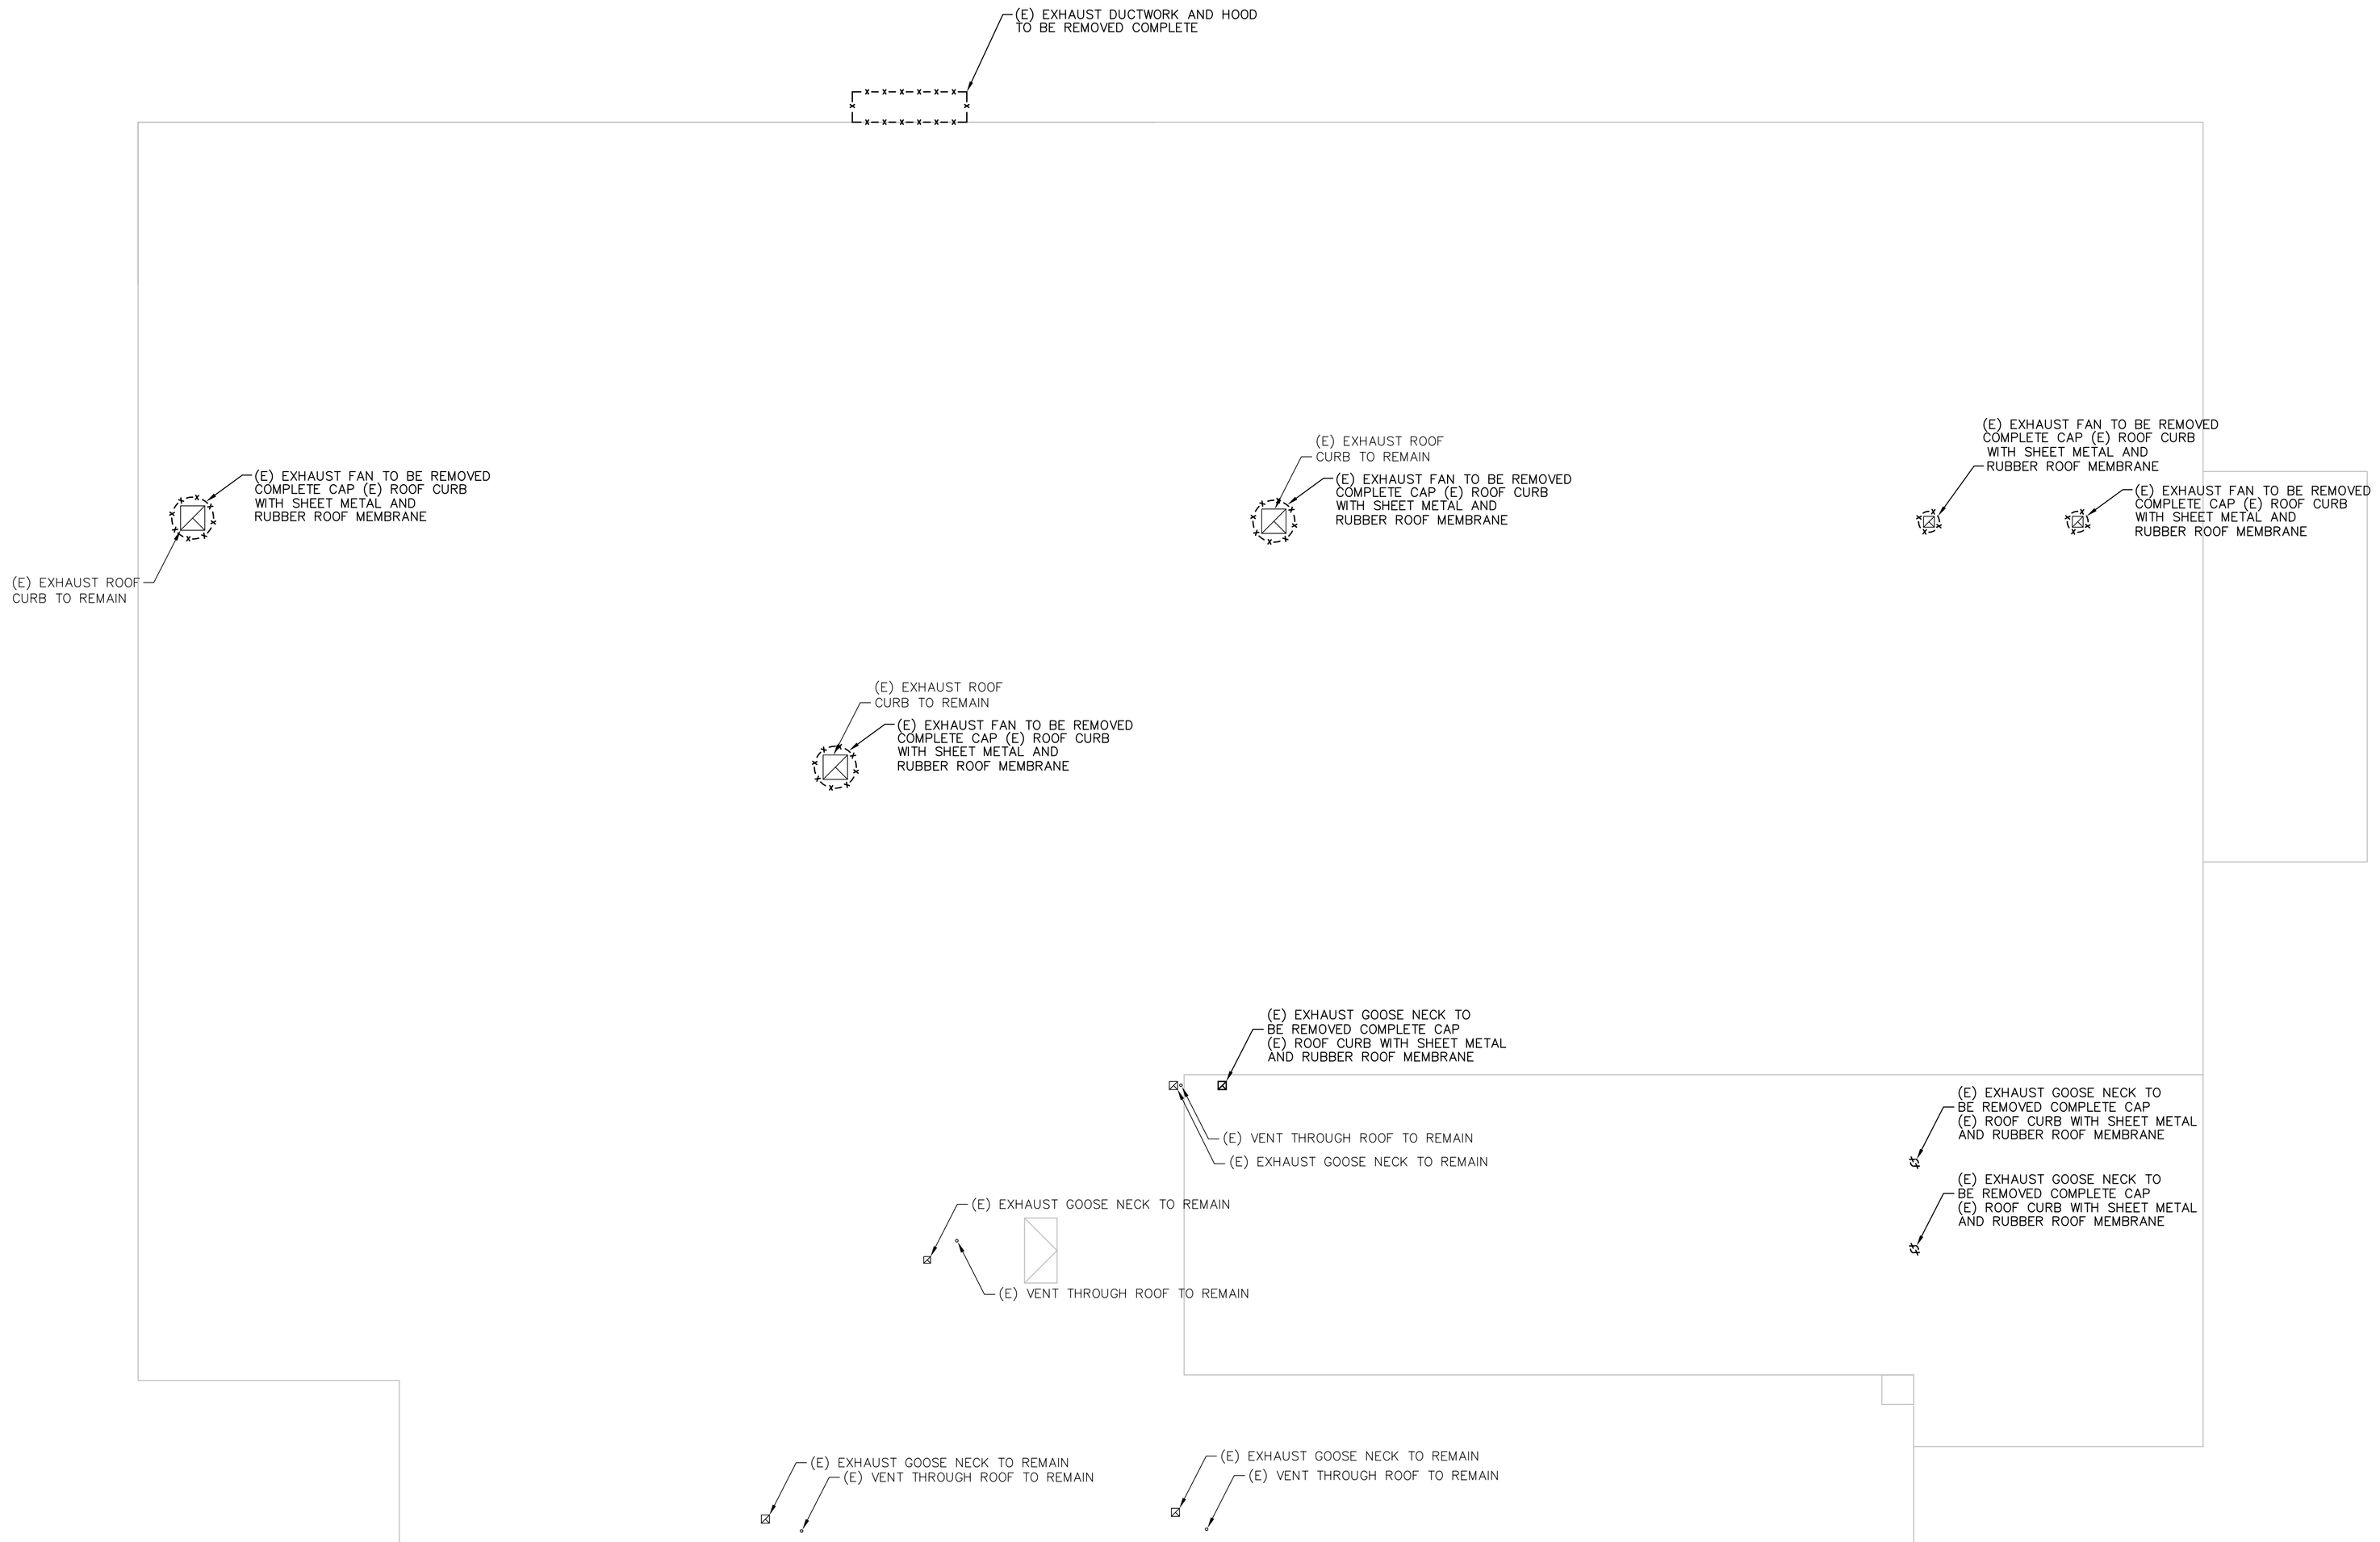

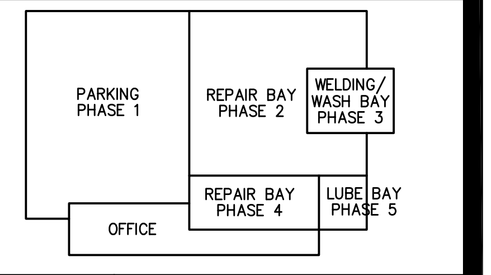

A1	MECHANICAL DEMOLITION ROOF PLAN	A9	PHASING PLAN
3/32" = 1'-0"		NONE	

MARCH 1997
REVISED - MARCH 2002

©Copyright 1997–2004, United States Postal Service

allied engineering, inc.
FULL SERVICE CONSULTING ENGINEERS
ENVIRONMENTAL SERVICES • CONSTRUCTION ADMINISTRATION

REPLACE EXHAUST SYSTEM
VEHICLE MAINTENANCE FACILITY
171 KENNEBEC STREET
PORTLAND, ME 04101-1904

UNITED STATES POSTAL SERVICE.

MD-2 MECHANICAL DEMOLITION ROOF PLAN

Scale: AS NOTED Date: 1/18/2006 Revisions:
Project: 04117
USPS File Number:

Copyright 2002 United States Postal Service