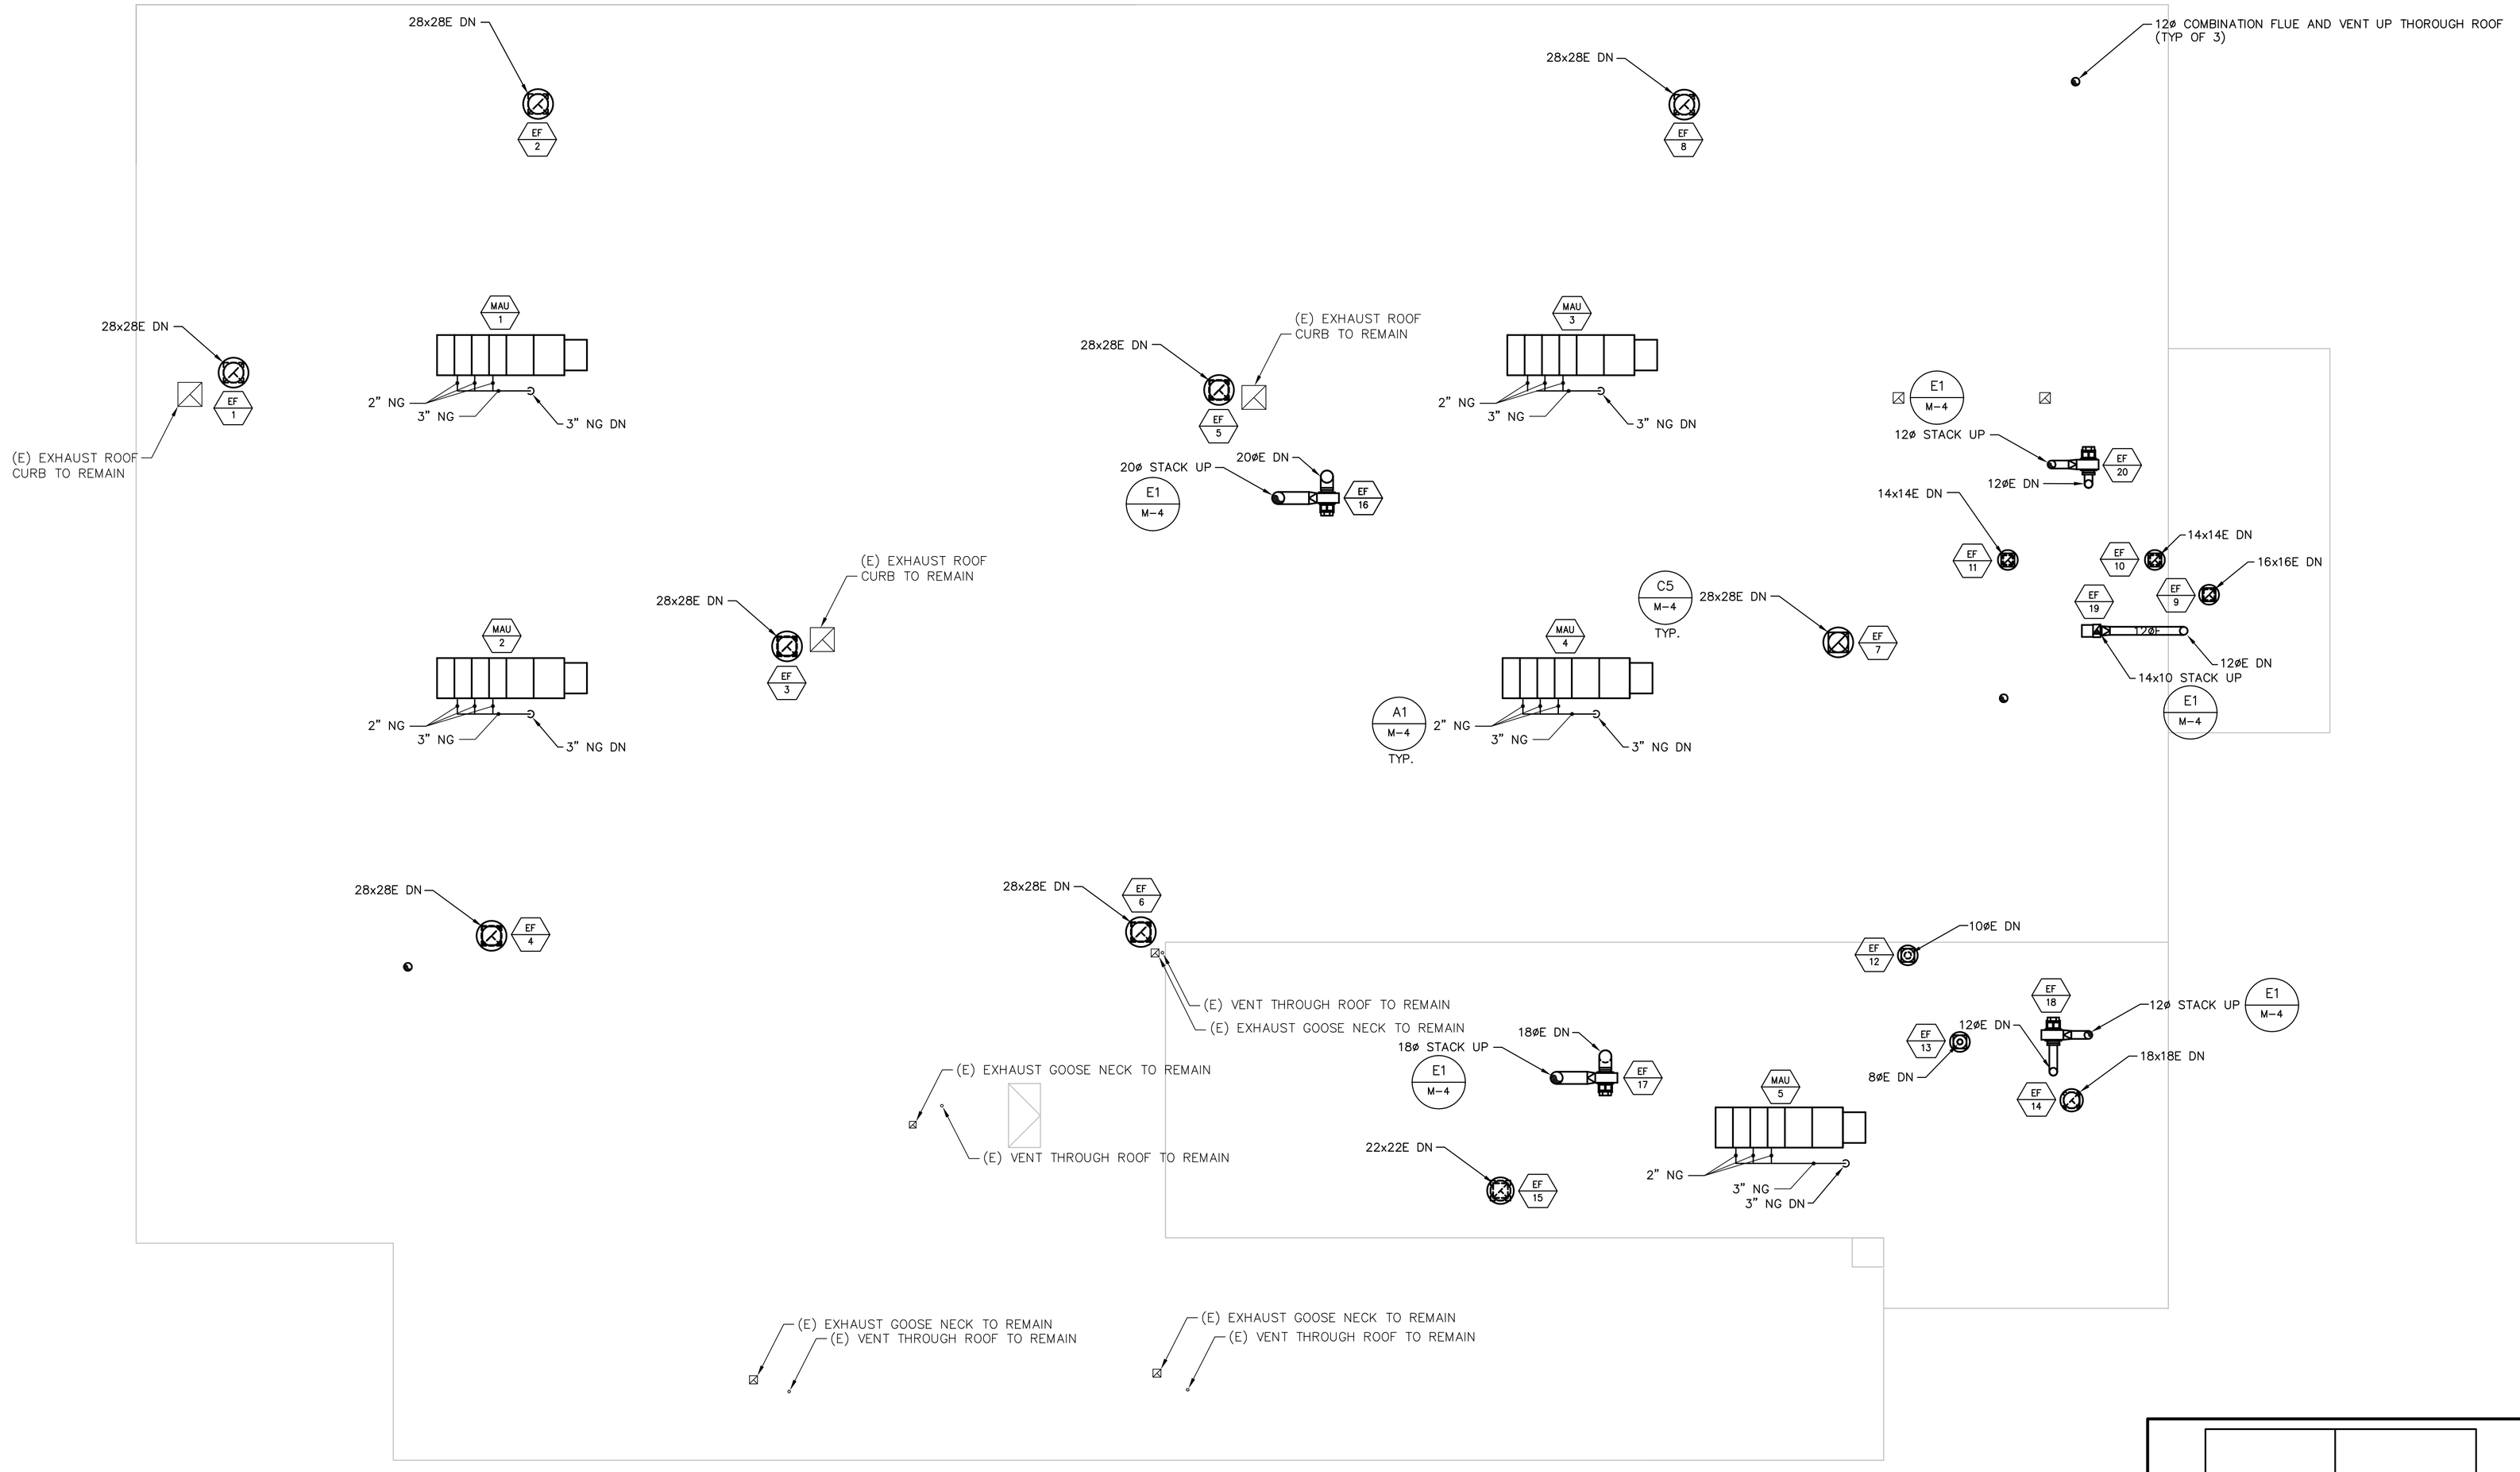


©Copyright 1997-2004, United States Postal Service

allied engineering, inc.
FULL SERVICE CONSULTING ENGINEERS
MECHANICAL • ELECTRICAL • PLUMBING • FIRE PROTECTION
ENVIRONMENTAL SERVICES • CONSTRUCTION ADMINISTRATION
Telephone: 207.846.1333 • Fax: 207.846.1933
Email: info@alliedeng.com • www.alliedeng.com

REPLACE EXHAUST SYSTEM
VEHICLE MAINTENANCE FACILITY
171 KENNEBEC ST.
PORTLAND, ME 04101-1904

UNITED STATES POSTAL SERVICE.

M-3 HEATING + VENTILATING ROOF PLAN

Revisions:

Scale: AS NOTED Date: 1/18/2006
Project: 04117
USPS File Number:

PARKING PHASE 1
REPAIR BAY PHASE 2
WELDING/ WASH BAY PHASE 3
REPAIR BAY PHASE 4
LUBE BAY PHASE 5
OFFICE

| A1 | HEATING & VENTILATING ROOF PLAN | A9 | PHASING PLAN |
|---|---|---|---|
| 3/32" = 1'-0" | | NONE | |

MARCH 1997
REVISED - MARCH 2002

Copyright 2002 United States Postal Service