


## A1 SECOND FLOOR PLAN

1/8" = 1'-0"

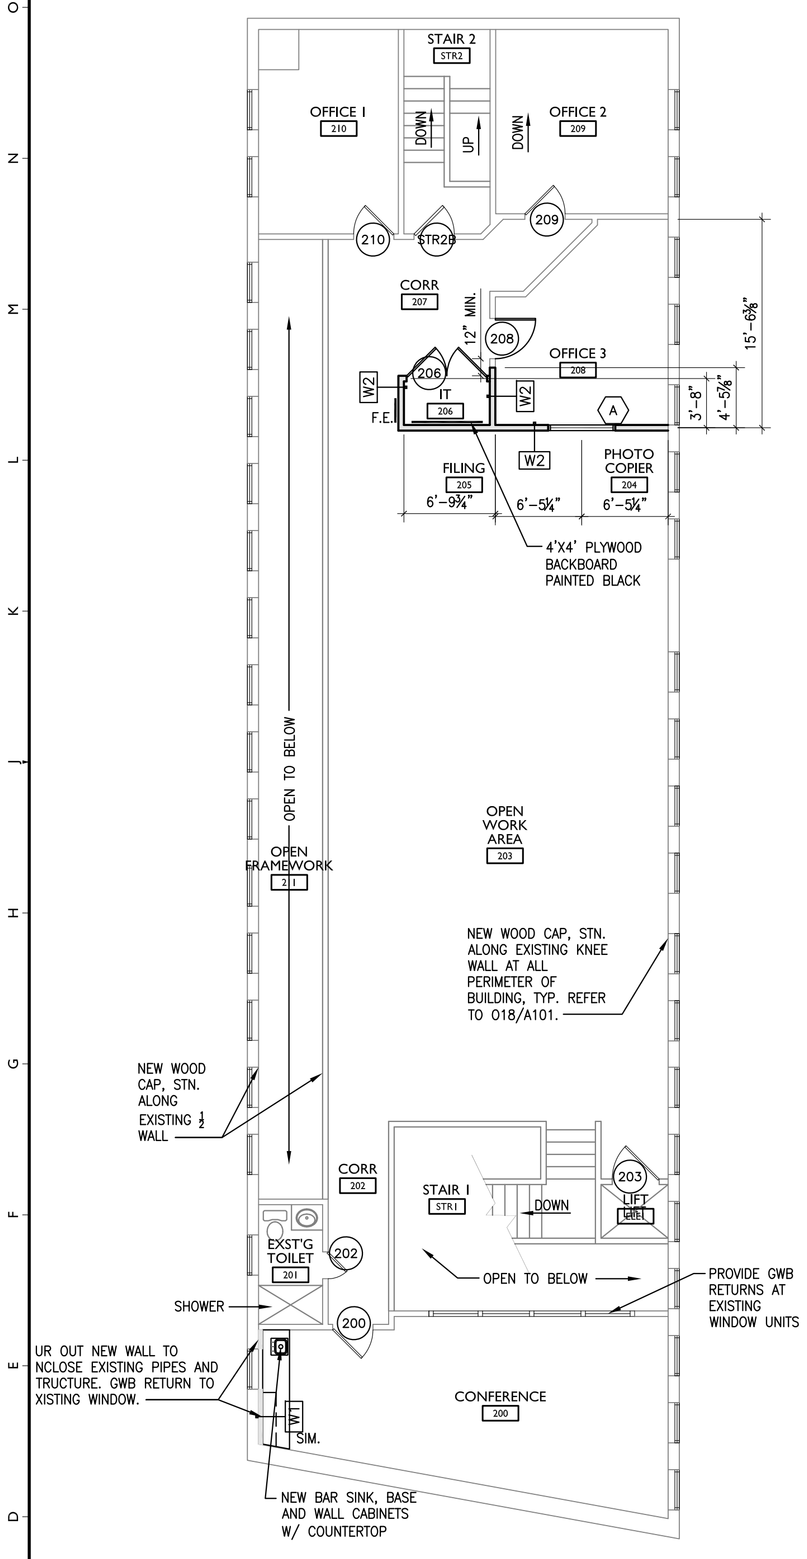


## A6 FIRST FLOOR PLAN

1/8" = 1'-0"

PLAN NORTH

## A18 NOT USED

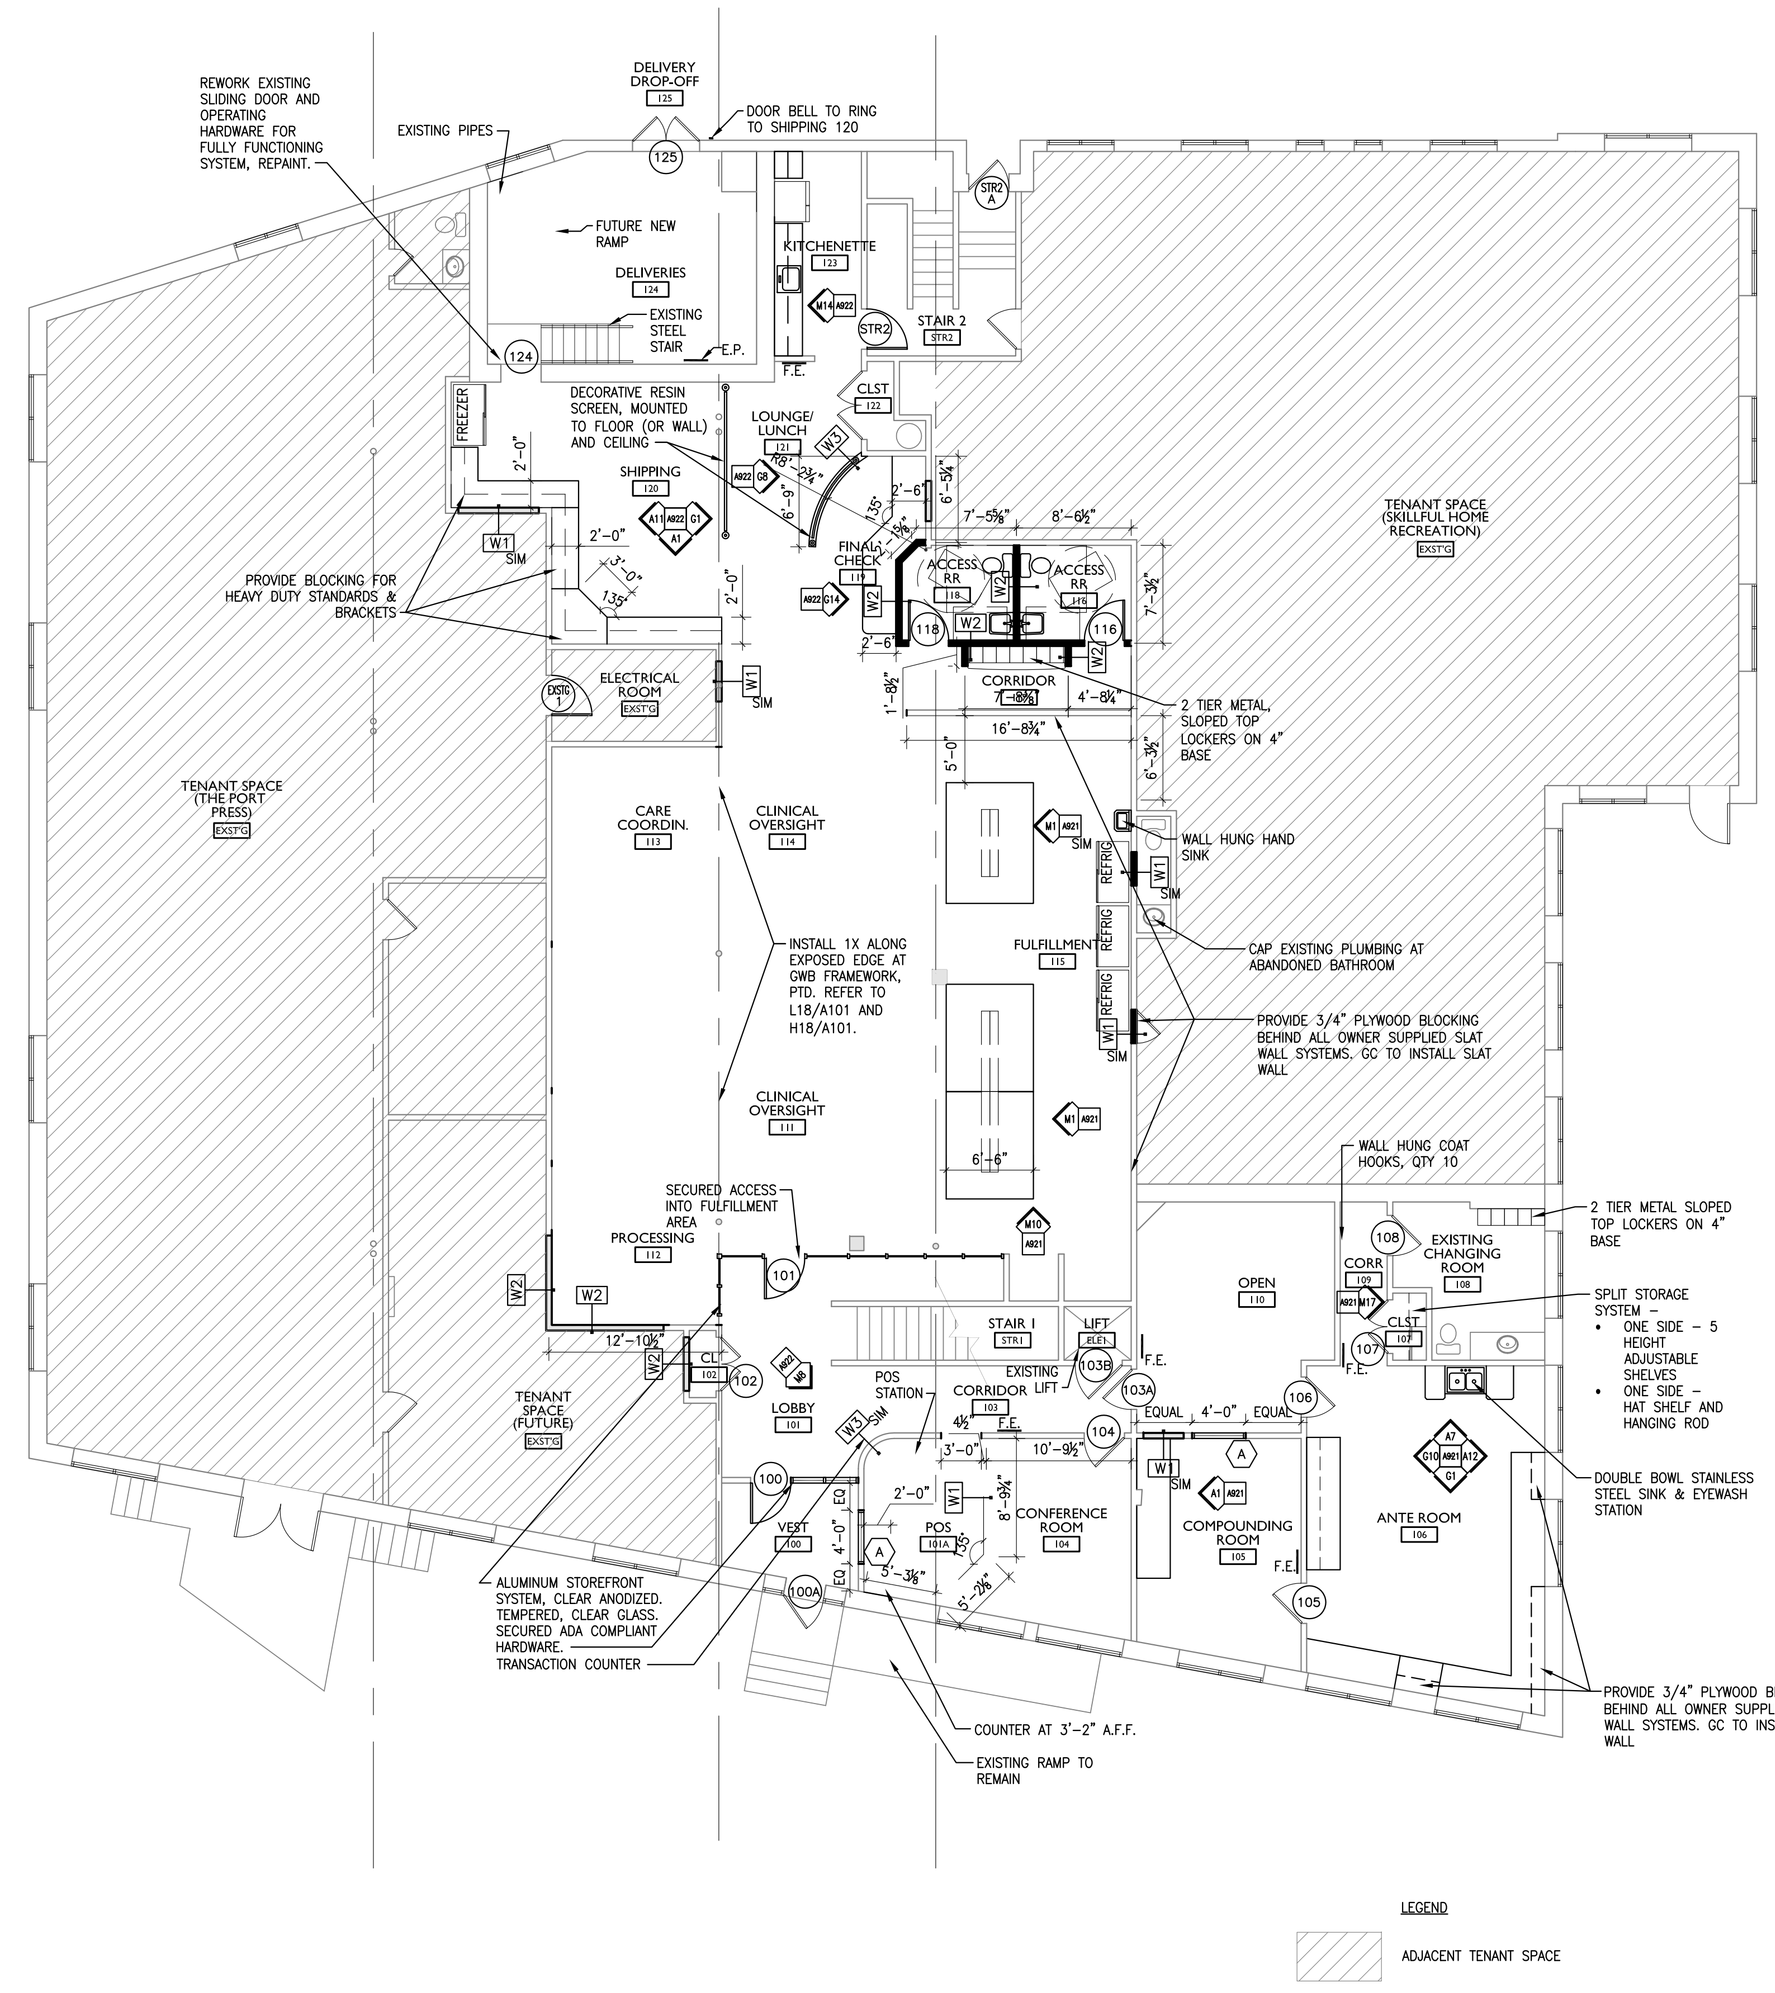NA — FLOOR PLAN

## O18 IMAGE-KNEE WALL

NA — PERIMETER WALLS

## L18 IMAGE-FRAMEWORK

NA — 'SILL' AT FRAMEWORK

## H18 IMAGE-FRAMEWORK

NA — 'SILL' AT FRAMEWORK

### ALTERNATES

1. SANDBLAST BRICK WALLS @ SHIPPING AND KITCHEN
2. PROVIDE RUBBER FLOOR AT ANTE ROOM 106

### NOTES

1. PAINT EXISTING EXTERIOR HANDRAIL SYSTEM
2. PAINT EXTERIOR WINDOW TRANSOM UNITS.
3. PAINT EXISTING ROOF TRIM BAND
4. PROVIDE 3" PLYWOOD BLOCKING BEHIND ALL OWNER SUPPLIED SLAT WALL SYSTEM. COORDINATE WITH OWNER & SUPPLIER ALL LOCATIONS AND DIMENSIONS PRIOR TO INSTALLATION.
5. COMPOUNDING ROOM– CLEAN ROOM ENVIRONMENT ISO 8 CLASSIFICATION.
6. CONTRACTOR TO INVESTIGATE BACKFLOW LEAK AT FLOOR DRAIN IN DELIVERIES 124.
7. REFER TO PLAN FOR FIRE EXTINGUISHER LOCATIONS.
8. PROVIDE ADA SIGNAGE AT BATHROOMS & STAIR TOWER PER ADA GUIDELINES
9. KITCHEN CABINETS BY ARMSTRONG; DOORSTYLE: ARBORCREST, FINISH: CINNAMON
10. PROVIDE BOBRICK TOILET ACCESSORIES AT ACCESS RR 116 & 118. PROVIDE 2'X3' BEVELED EDGE MIRROR ABOVE SINKS.

STANLEY W. GAWRON No.1145 REGISTERED ARCHITECT STATE OF MAINE

Gawron Turgeon
ARCHITECTS
29 Black Point Road
Scarborough, Maine 04074
www.gawronturgeon.com
207-883-6307 tel 207-883-0361 fax

APOTHECARY BY DESIGN
141 PREBLE STREET
PORTLAND, MAINE

| REVISIONS | | |
|---|---|---|
| # | DATE | DESCRIPTION |
| 1 | 9.18.12 | NFPA REVISIONS |
| 2 | 9.19.12 | DELETION OF RAMP AT 124 DELIVERIES |

| | |
|---|---|
| DATE: | 07.05.12 |
| PROJECT # | 120111 |
| DRAWN BY: | LAP |
| CHECKED BY: | MET |
| DRAWING SCALE | AS NOTED |

SHEET TITLE

FLOOR PLAN AND LEGEND

A101

© COPYRIGHT 1985-2008
REPRODUCTION OR REUSE OF THIS DOCUMENT WITHOUT WRITTEN PERMISSION OF GAWRON TURGEON ARCHITECTS IS PROHIBITED