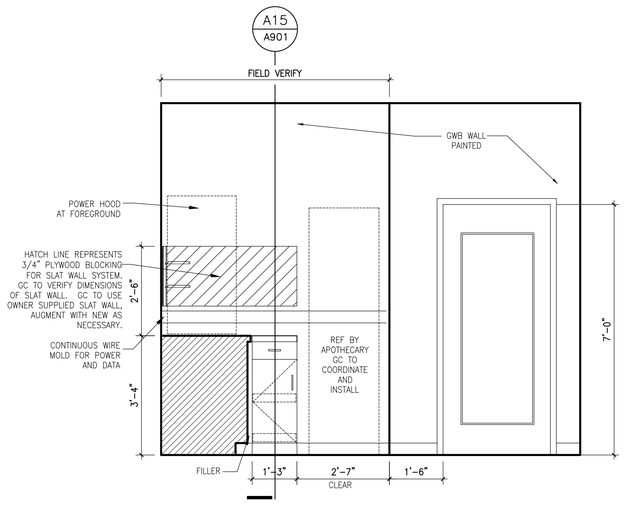


G1 INTERIOR ELEVATION

1/2"=1'-0"

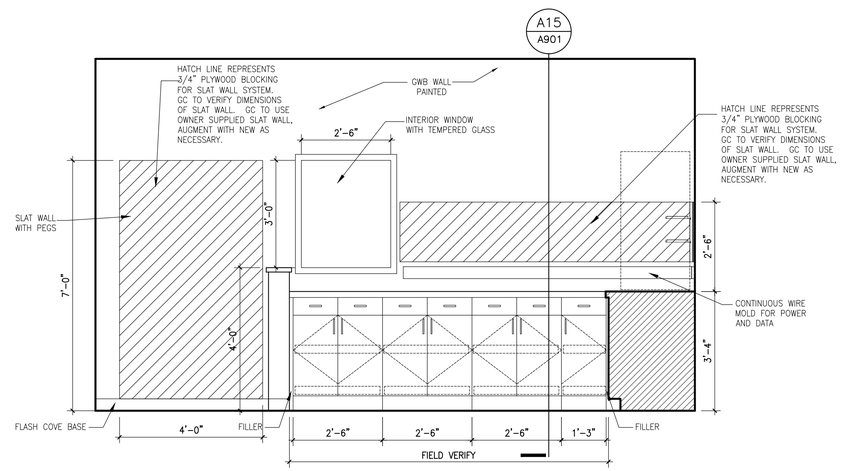


G7 INTERIOR ELEVATION

1/2"=1'-0"

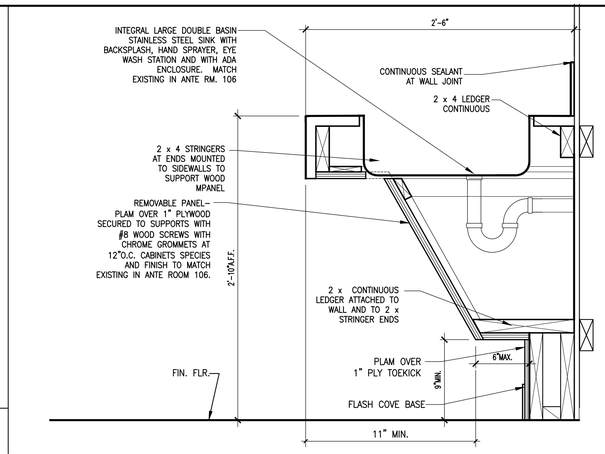


M15 SECTION DETAIL @ ADA SINK

1 1/2" = 1'-0"

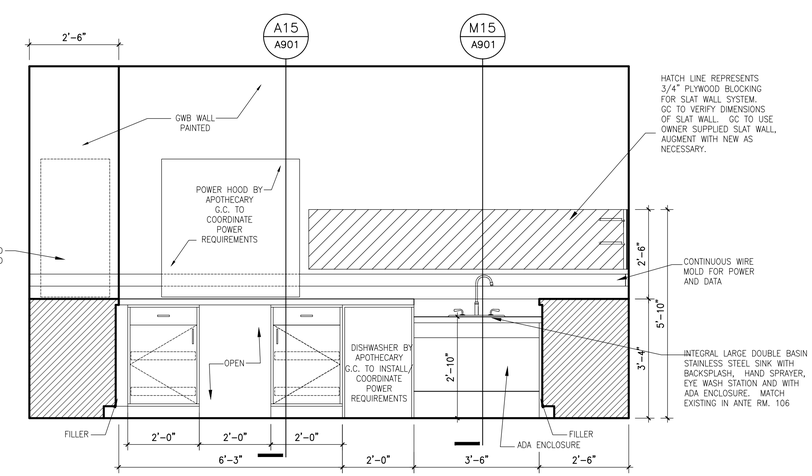


A1 INTERIOR ELEVATION

1/2"=1'-0"

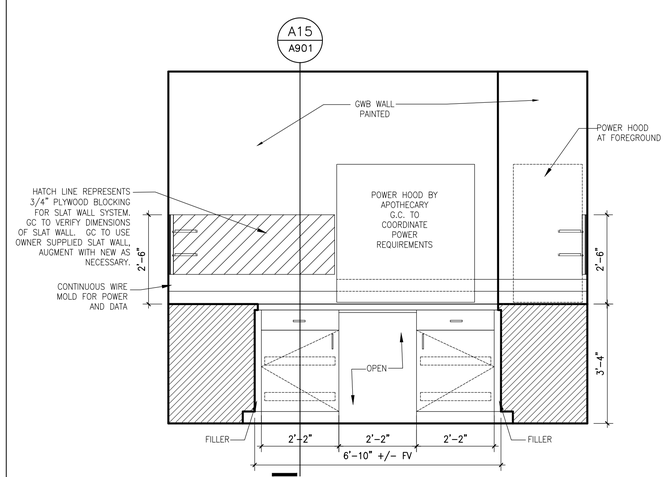


A9 INTERIOR ELEVATION

1/2"=1'-0"

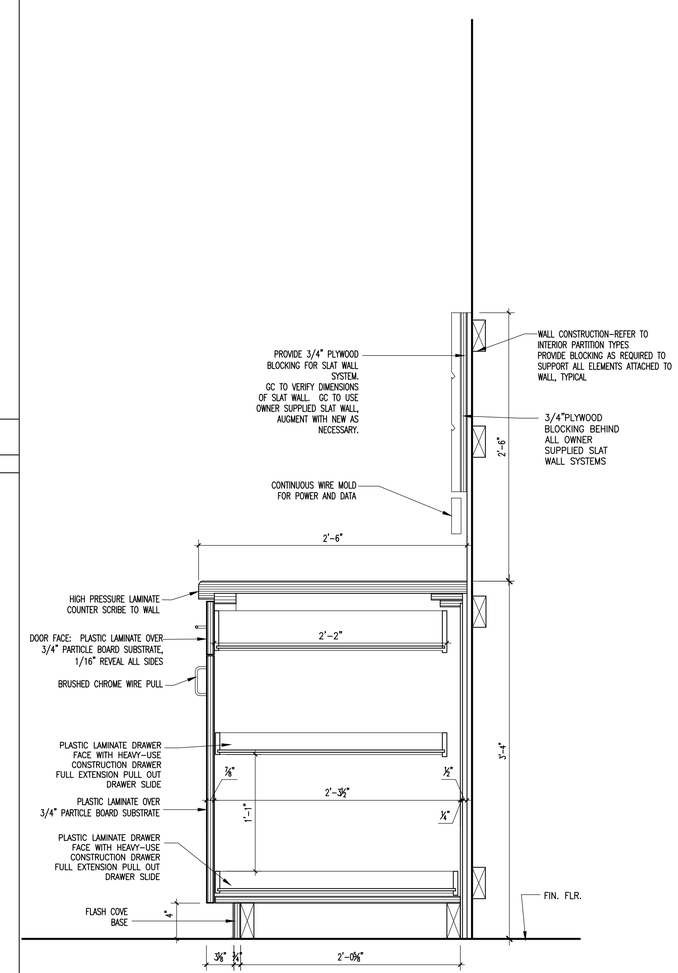


A15 SECTION DETAIL @ BASE CABINET

1 1/2"=1'-0"

REGISTERED ARCHITECT STANLEY GAWRON No. 7145 STATE OF MAINE


Gawron Turgeon
ARCHITECTS
29 Black Point Road
Scarborough, Maine 04074
www.gawronturgeon.com
207-883-6307 tel 207-883-0361 fax


# APOTHECARY BY DESIGN
NON-STERILE COMPOUNDING LAB
141 PREBLE ST. PORTLAND ME

REVISIONS

| # | DATE | DESCRIPTION |
|---|---|---|
| | | |

| | |
|---|---|
| DATE: | 9.21.15 |
| PROJECT # | 020115 |
| DRAWN BY: | JME |
| CHECKED BY: | MET |
| DRAWING SCALE | AS NOTED |

SHEET TITLE

INTERIOR ELEVATIONS & DETAILS

A901


© COPYRIGHT 1985-2013
REPRODUCTION OR REUSE OF THIS DOCUMENT WITHOUT WRITTEN PERMISSION OF GAWRON TURGEON ARCHITECTS IS PROHIBITED