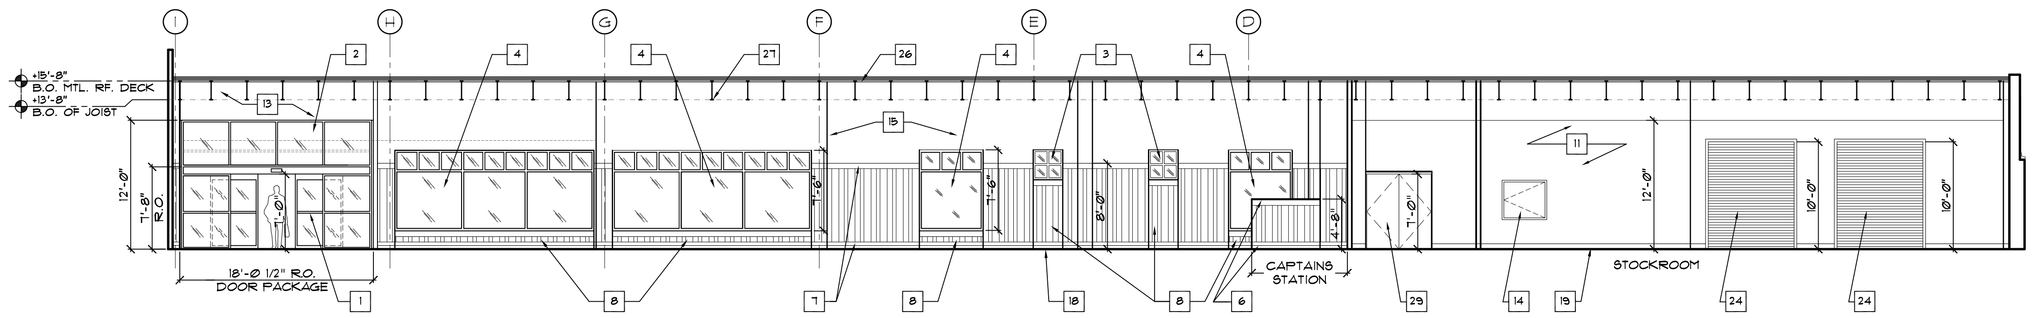

A INTERIOR ELEVATION

SCALE: 1/8" = 1'-0"

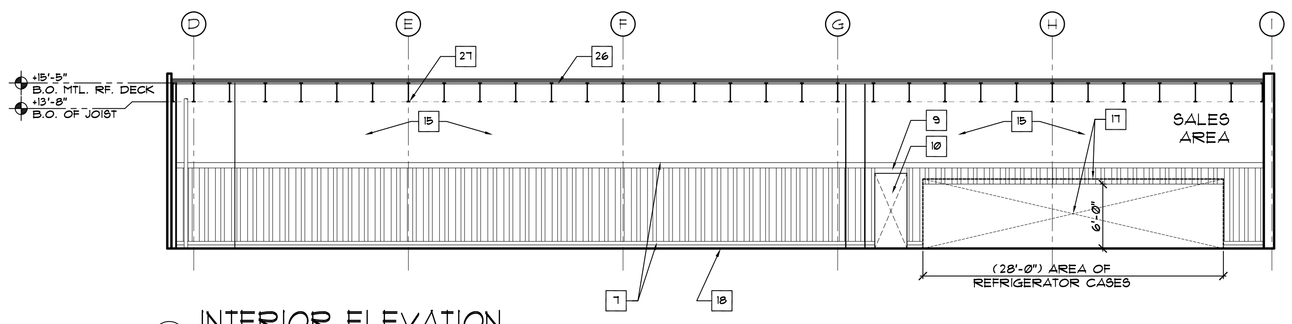

B INTERIOR ELEVATION

SCALE: 1/8" = 1'-0"

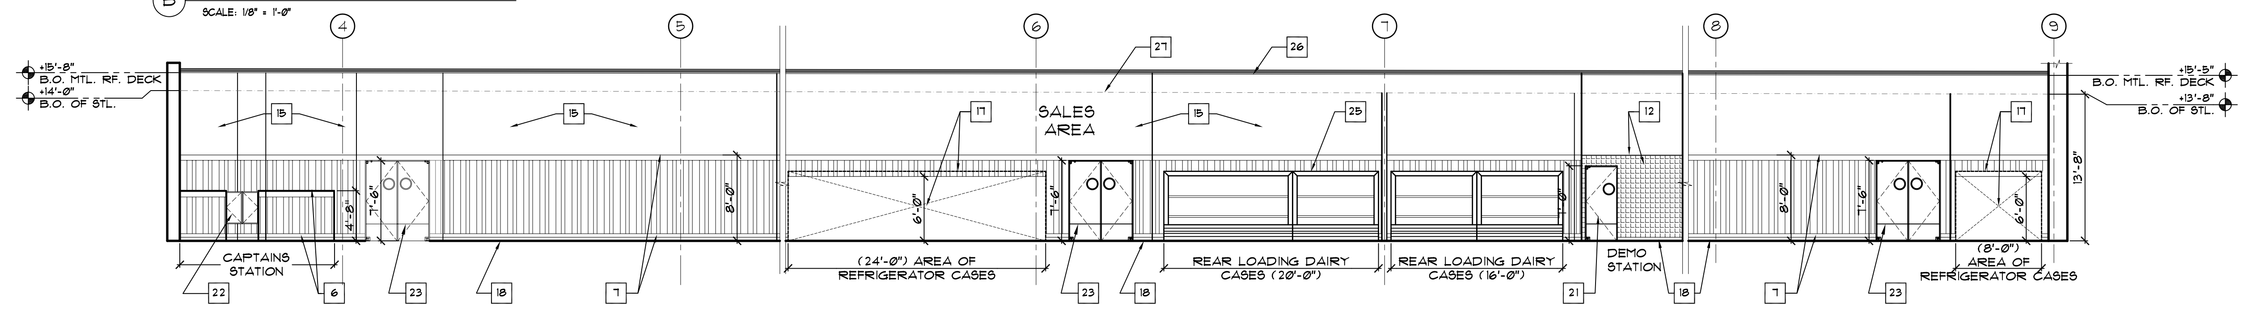

C INTERIOR ELEVATION

SCALE: 1/8" = 1'-0"

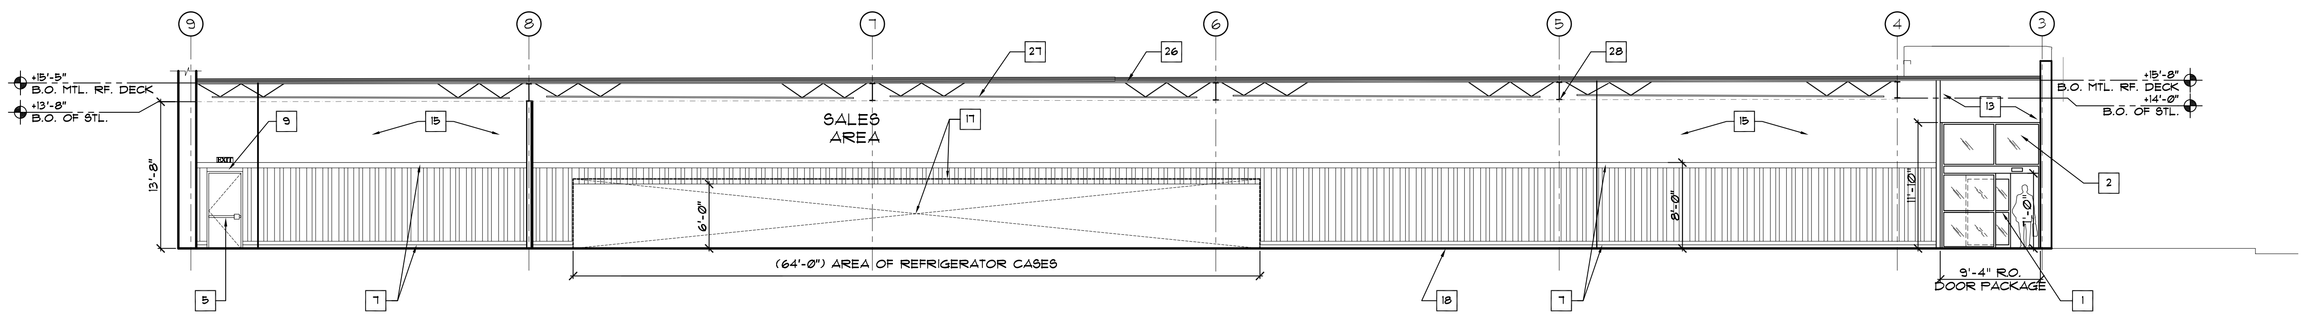

D INTERIOR ELEVATION

SCALE: 1/8" = 1'-0"

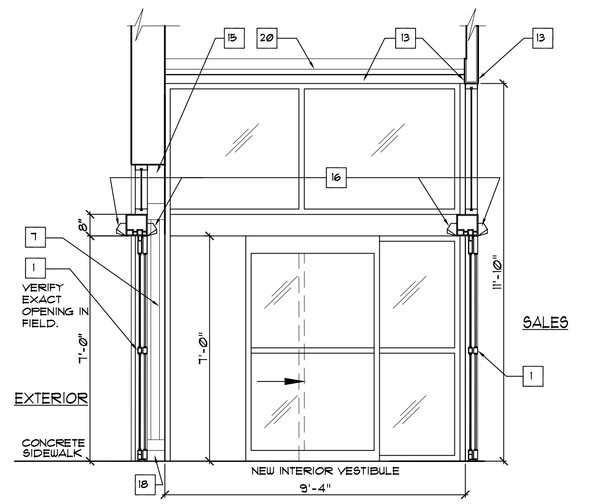

E SECTION AT ENTRY

SCALE: 3/8" = 1'-0"

ELEVATION KEY NOTES

1. TRADER JOE'S TO INSTALL NEW SLIDING DOOR PACKAGE AS SHOWN AS PER TRADER JOE'S SPECIFICATIONS. FINISH TO MATCH EXISTING CLEAR ANODIZED ALUM. FRAMING. GLASS TO BE CLEAR.
2. NEW ALUM. AND GLASS VESTIBULE. FINISH TO BE CLEAR ANODIZED
3. EXISTING STOREFRONT WINDOW FRAMING AND GLAZING.
4. NEW ALUM. STOREFRONT WINDOW FRAMING AND GLAZING. SEE WINDOW SCHEDULE DWG. A-6
5. RELOCATED EGRESS DOOR 3'-0" x 7'-0" HM.
6. VERTICAL CEDAR PLANKING (1"x8", 1"x6", 1"x4") W/ 1"x6" RIBBON @ 4'-8" & 1'x8" @ FLOOR
7. VERTICAL CEDAR PLANKING (1"x8", 1"x6", 1"x4") W/ 1"x6" RIBBON @ 8'-0" & 1'x8" @ FLOOR
8. VERTICAL CEDAR PLANKING (1"x8", 1"x6", 1"x4") W/ 1"x4" RIBBON @ BOTT. OF WINDOW SILL & 1"x8" @ FLOOR
9. 1"x 4" CEDAR RIBBON ABOVE DOOR OPENING.
10. CEDAR TRIMMED OPENING AND CORRIDOR ENTRANCE. (TO TOILET)
11. 3/8" ACX PLYWOOD ADHERE TO FINISHED SURFACE FROM FINISH FLOOR TO 12'-0" A.F.F.
12. FRP. PANELS TO 8'-0" AFF. TENANT G. C. TO BUTT JOINT PANELS ONLY (NO DIVIDER STRIPS.) PROVIDE END TRIM MOULDINGS AT TOP & SIDES ONLY SEE FINISH SCHEDULE, ENLARGE PLAN AND INTERIOR ELEVATIONS. A-5.1
13. PAINT; FROM 11'-10" AFF. TO DECK ABOVE. SEE FINISH SCHEDULE.
14. DOOR TO EXISTING EXTERIOR COMPACTOR.
15. PAINT; FROM 8'-0" AFF. TO FINISH CEILING/DECK ABOVE. SEE FINISH SCHEDULE.
16. MOTION DETECTORS
17. AREA OF REFIGERATION CASES. (NOTE: NO 4" VINYL BASE BEHIND UNIT.) VERTICAL CEDAR PLANKING (1"x8", 1"x6", 1"x4") W/ 1"x6" CEDAR RIBBON FROM 6'-0" TO 8'-0" A.F.F.
18. 4" VINYL BASE
19. 6" METAL BASE
20. NEW GYPSUM BOARD CEILING AT 12'-0" AFF.
21. STAINLESS STEEL ELIASON DOOR TO DEMO ROOM. SEE DOOR SCHEDULE.
22. ELIASON CAFE' DOOR(S) TO CAPTAINS STATION. SEE DOOR SCHEDULE.
23. DOUBLE ELIASON DOORS TO STOCK ROOM. SEE DOOR SCHEDULE.
24. EXISTING ROLL-UP SERVICE DOOR
25. LINE OF CURTAIN WALL ABOVE REFRIGERATION UNIT. VERIFY HEIGHT W/TJ'S REP.
26. LINE OF UNDERSIDE; EXISTING ROOF DECK. (T.O. STL. VERIFY HT IN FIELD.) (TYP.)
27. LINE OF UNDERSIDE; EXISTING OPEN WEB JOIST V.I.F. (HEIGHT VARIES.)
28. LINE OF UNDERSIDE; EXISTING STEEL GIRDER OR BEAM V.I.F. (HEIGHT VARIES)
29. EXISTING (2) 3'-0" x 7'-0" HM. DOOR

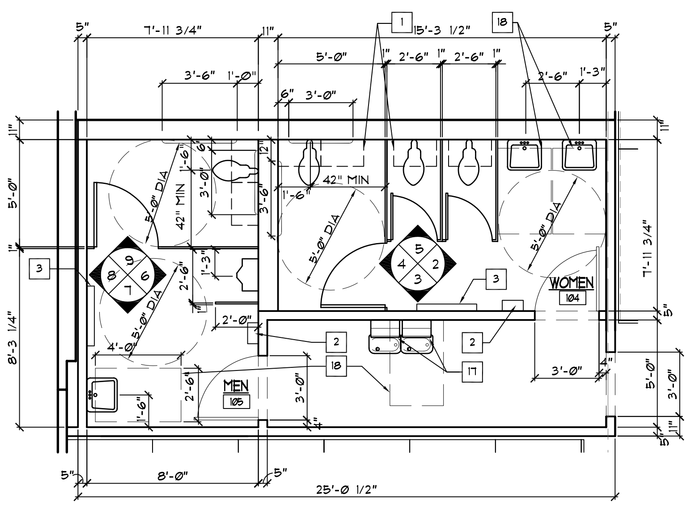

1 ENLARGED TOILET RMS. PLAN

SCALE: 1/8" = 1'-0"

NOTE:
ALL EXPOSED PIPING BELOW LAV. SHALL BE PROTECTED W/ UNDERSINK PROTECTION PIPE COVERS, LAVGUARD AS MANUFACTURED BY TRUBRO CO. OR EQUAL. (TYPICAL)

TOILET ELEVATION AND PLAN KEY NOTES

1. 24"W x 15"D PRE-FINISHED HIGH PRESSURE LAMINATE WALL CABINETS SUPPLIED & INSTALLED BY TENANT G.C. (TYP.) SEE CABINETRY SPEC DWG. T-2
2. HAND DRYER INSTALLED BY TENANT G. C. AS PER TRADER JOE'S SPECIFICATIONS & VERIFY LOCATION W/ TRADER JOE'S PRIOR TO INSTALLATION. SEE SPECS. ON DWG. T-2.
3. BABY CHANGING STATION INSTALLED BY TEN. G.C. VERIFY LOCATION IN FIELD W/ TJ'S REP. SEE SPECS. ON DWG. T-2. TENANT G. C. TO PROVIDE 2X WOOD BLOCKING AS REQUIRED BY MANUFACTURER.
4. 6"x 6" CERAMIC TILE SEE FINISH SCHEDULE.
5. 6" CERAMIC TILE COVE BASE
6. NEW GYP. BD. CEILING @ 8'-0" AFF. SEE FINISH SCHEDULE.
7. PAINT TO CEILING. SEE FINISH SCHEDULE.
8. 36" L. GRAB BAR
9. 42" L. GRAB BAR
10. 18" L. VERTICAL GRAB BAR
11. LIGHT SWITCH OR OCCUPANCY SENSOR SEE ELECT'L DWGS FOR MOUNTING HT.
12. STAINLESS STEEL COAT HOOK SUPPLIED & INSTALLED BY CARPENTER. SEE SPECS. T-2
13. SEAT COVER DISPENSER INSTALLED BY CARPENTER
14. TOILET PAPER DISPENSER INSTALLED BY CARPENTER
15. BEVELED MIRROR SUPPLIED & INSTALLED BY CARPENTER
16. BEVELED FULL LENGTH MIRROR ON INSIDE FACE OF DOOR SUPPLIED & INSTALLED BY CARPENTER
17. A.D.A. COMPLIANT HI-LO WATER COOLER
18. 30" X 48" CLEAR FLOOR AREA
19. PARTITION PANEL. SEE T-2 FOR SPECIFICATION

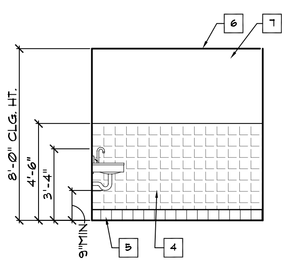

2 ELEVATION

A-5 SCALE: 1/4"=1'-0" WOMENS 103

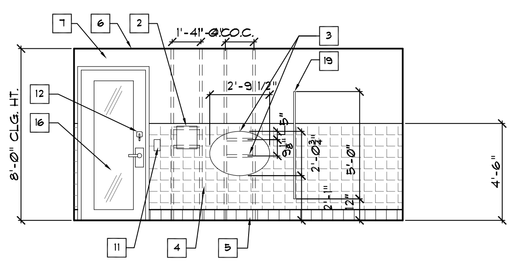

3 ELEVATION

A-5 SCALE: 1/4"=1'-0" WOMENS 103

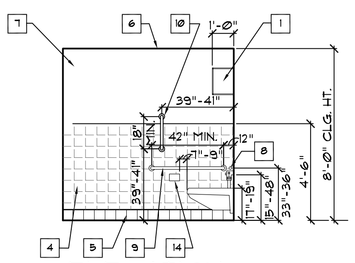

4 ELEVATION

A-5 SCALE: 1/4"=1'-0" WOMENS 103

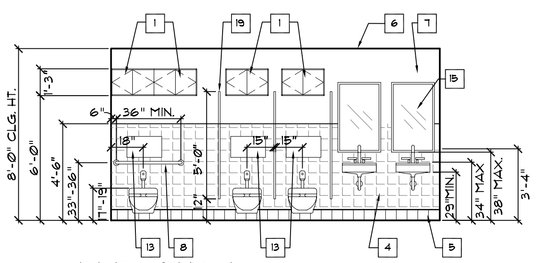

5 ELEVATION

A-5 SCALE: 1/4"=1'-0" WOMENS 103

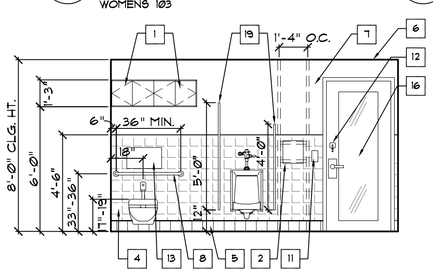

6 ELEVATION

A-5 SCALE: 1/4"=1'-0" MENS 104

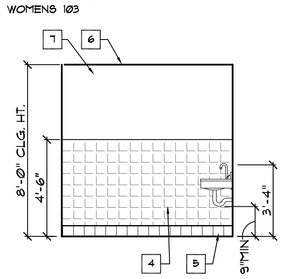

7 ELEVATION

A-5 SCALE: 1/4"=1'-0" MENS 104

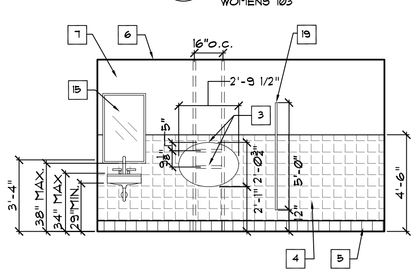

8 ELEVATION

A-5 SCALE: 1/4"=1'-0" MENS 104

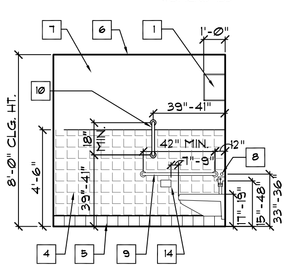

9 ELEVATION

A-5 SCALE: 1/4"=1'-0" MENS 104

Jeffrey Taylor
Architect
572 North Broadway
White Plains, N.Y. 10603
tel 914 289 0011
fax 914 289 0022

SEAL

CONSENTS

REVISIONS		
NO.	DATE	

DATE : 04/28/10
JOB No. FT-7912
DRAWN BY: F.A.
TENANT STORE No. XXX
SPACE No. XXXX

SALES : 17,224 sq. ft.
STOCK: 3,424 sq. ft.
MISC. : 1,464 sq. ft.
TOTAL : 23,930 sq. ft.

PROJECT
TRADER JOE'S
81 MARGINAL WAY
PORTLAND, ME. 04101

SHEET NAME
INTERIOR ELEVATIONS

A-5