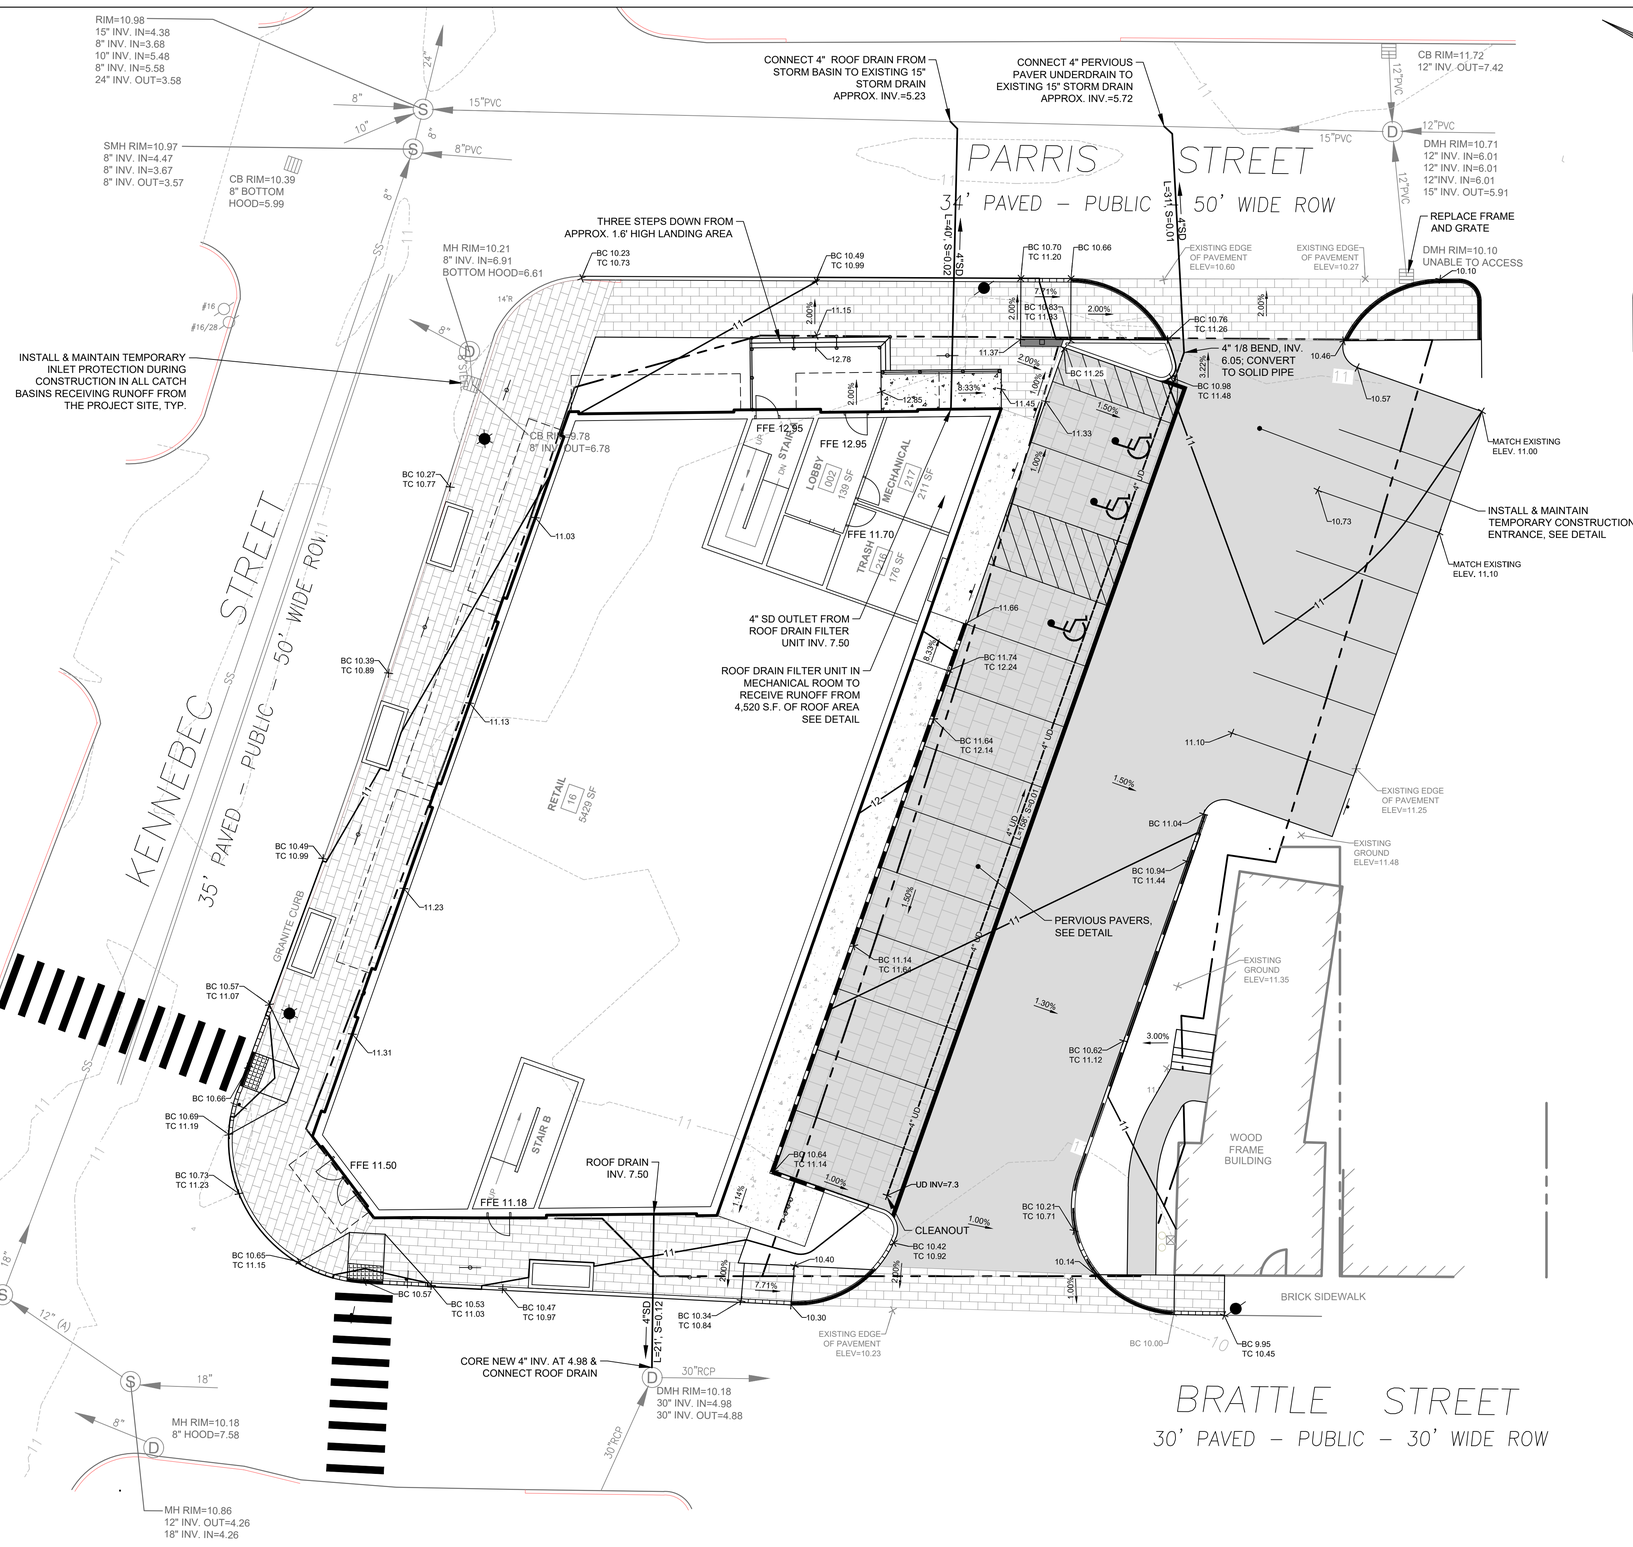

PRELIMINARY - NOT FOR CONSTRUCTION

GRAPHIC SCALE

10 0 5 10 20 40

(IN FEET)
1 inch = 10 ft.

STATE OF MAINE
MICHAEL E. TADEMA-WIELANDT
No. 12121
LICENSED PROFESSIONAL ENGINEER

P.E.: MICHAEL E. TADEMA-WIELANDT
DATE: 3-28-2018

NO.	DATE	REVISIONS	APP'D BY
1	3-28-2018	SUBMITTED TO PLANNING BOARD FOR APPROVAL	MTW

Permitting

Civil Engineering - Land Planning - Stormwater Design - Environmental Permitting

TERRADYN CONSULTANTS, LLC
CUMBERLAND HALL
41 CHAMBERLAIN DRIVE, SUITE 101
NEW GLOUCESTER, ME 04260
OFFICE: (207) 926-5111 FAX: (207) 221-1317
565 CONGRESS STREET
SUITE 310
PORTLAND, ME 04102
www.terradynconsultants.com

SHEET DESCRIPTION
178 KENNEBEC STREET
178 KENNEBEC STREET
PORTLAND, ME 04101
GRADING, DRAINAGE & EROSION PLAN

PREPARED FOR
MAINE WORKFORCE HOUSING, LLC
482 CONGRESS STREET, SUITE 203
PORTLAND, ME 04101

DATE:	3/16/2018
SCALE:	1" = 10'
DESIGNED:	ARF
JOB NO:	1747
FILE:	1747-B.DWG
SHEET	C-4.0