PLANT LIST

TREES & SHRUBS

KEY	COMMON & BOTANICAL NAME	SIZE	ROOT	QTY	NOTES
A	STREETKEEPER HONEYLOCUST G. TRIACANTHOS Var. 'inermis' 'Streetkeeper'	2 ½ " Dia.	B&B	6	8' CLEAR/CANOPY UNDERSTORY
B	THORNLESS COCKSPUR HAWTHORN C.CRUZGALLI 'Inermis'	2 ½ " Dia.	B&B	1	"
C	EUROPEAN HORNBEAM C.BETULUS	2" Dia.	B&B	1	"
D	SHASTA VIBURNUM 'Summer snowflake' V. PLICATUM Var. Tomentosum 'Summer Snowflake'	#5	Cont.	5	

PERENNIALS

			QTY	NOTES
AA	SWITCH GRASS PANICUM VIRGATUM ' Cheyenne Sky'	——	40	@12" o.c.
BB	SWITCH GRASS PANICUM VIRGATUM ' Shenandoah'	——	36	@ 12" o.c.
CC	ASTILBE FALSE SPIREA VAR.	——	——	@ 15" o.c.
DD	LADY FERN FILIX-FEMINA	——	3	@ 15" o.c.
EE	MAIDEN HAIR FERN ADIANTUM PEDATUMLAVEN	CONT.	——	——
FF	HAY SCENTED FERN DENNSTAEDTIA PUNCTILOBA	CONT.	3	@ 15" o.c.
GG	OSTRICH FERN MATTEUCCIA STRUTHIOPTERIS	CONT.	9	@ 2' o.c.
HH	WILD GINGER ASARUM CANADENSE	——	48	@ 9" O.C.

PLANTING NOTES

1. The contractor shall supply all plants in quantities sufficient to complete the work shown on plan. Any discrepancies between quantities shown on plant list and those required by this drawing shall not entitle contractor to additional remuneration.
2. Any plant substitutions must be approved by the owner.
3. Any tree or shrub which comes over or under any utility shall be relocated on the site by the landscape architect.
4. All lawn areas to have 6" of topsoil unless noted otherwise.
5. All trees and shrubs shall be placed in the designated areas as shown on the plan and before planting shall be approved by the landscape architect.
6. The contractor shall relocate any tree or shrub as directed by the landscape architect.
7. All plant material installed shall meet the specifications of the American Standard for Nursery Stock (latest edition) as set forth by the American Association of Nurserymen.
8. The landscape contractor shall replace or repair to original condition any and all utilities, paving, curbing, etc., damaged as a result of their operations at no additional cost to the owner.

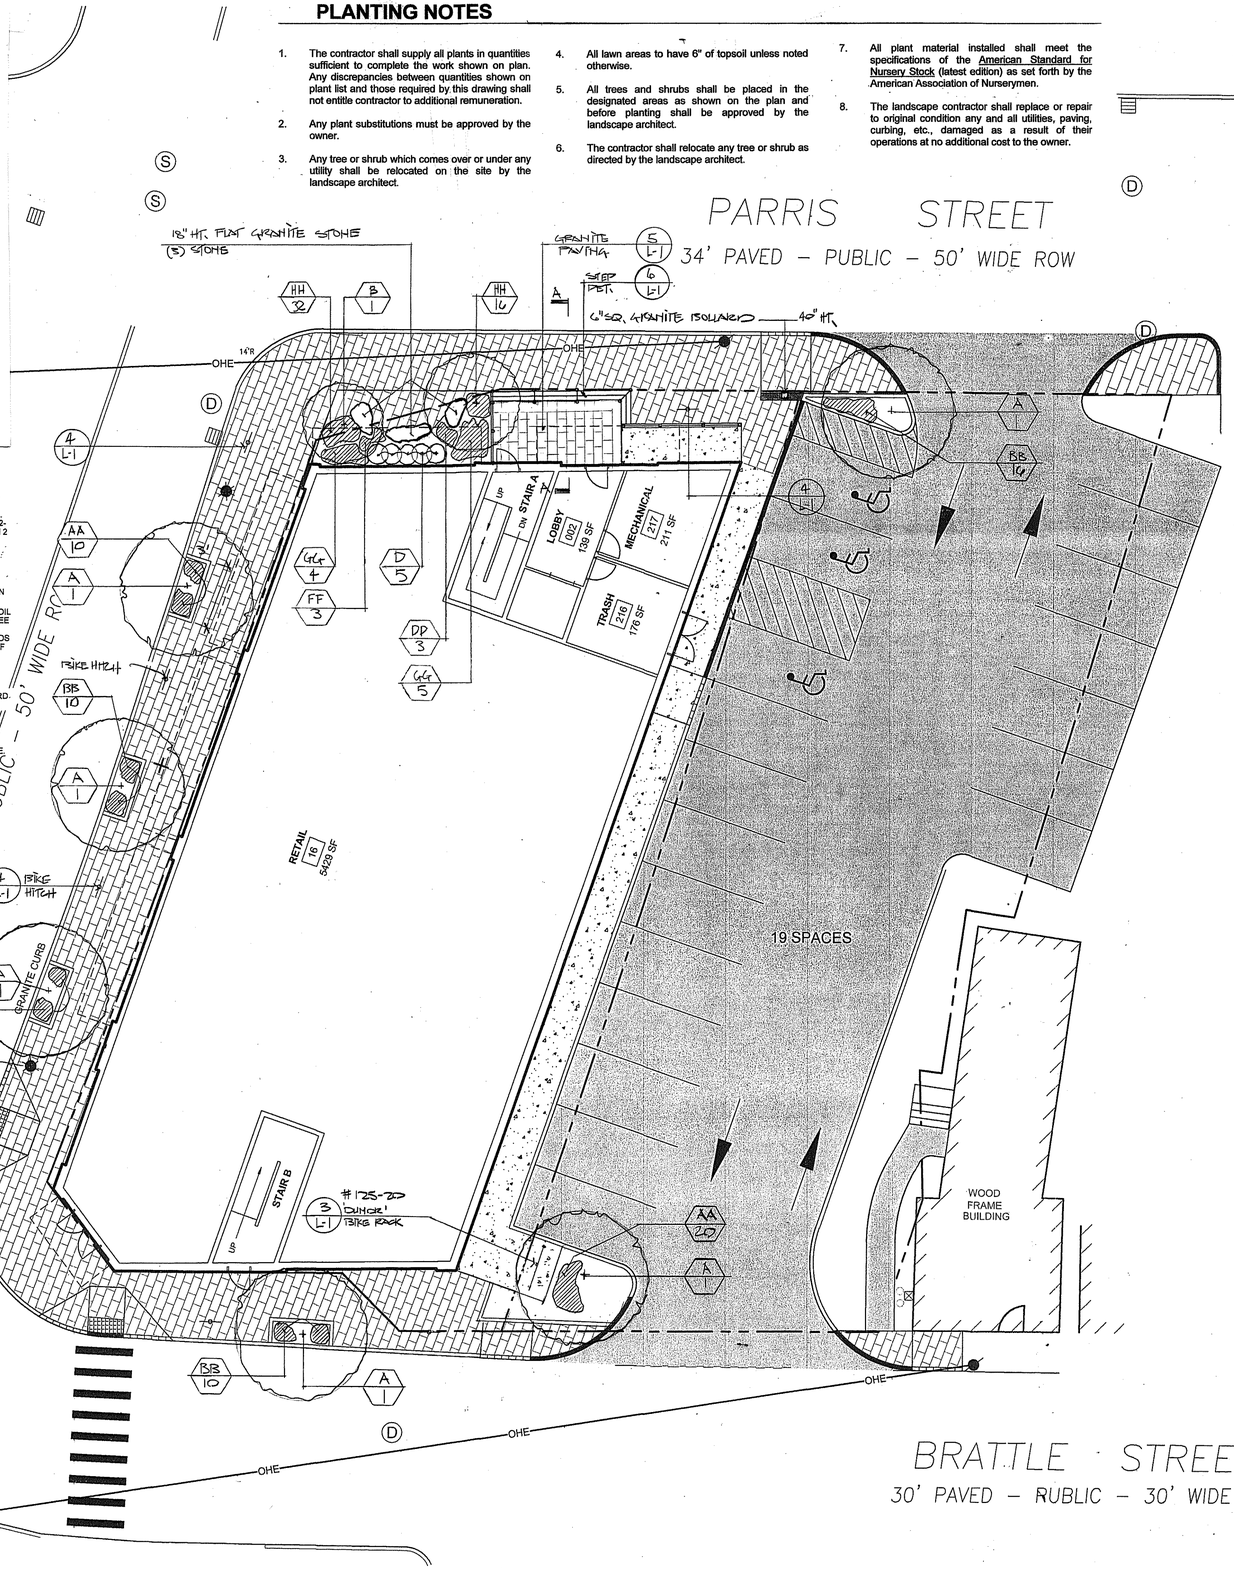

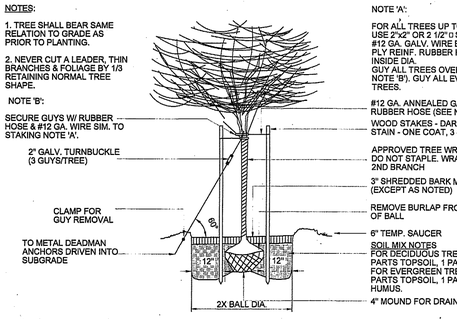

1/L-1 **TREE PLANTING DETAIL**
NTS

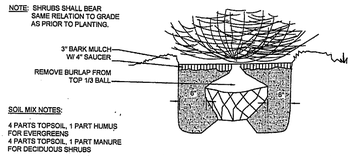

2/L-1 **SHRUB PLANTING DETAIL**
NTS

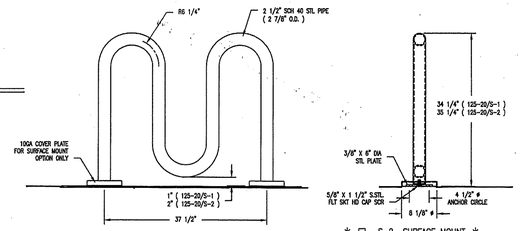

MANU. BY: 'DUMOR' # 125-2D
SURFACE MTD TO CONCRETE WALK

3/L-1 **BIKE RACK DETAIL**
NTS

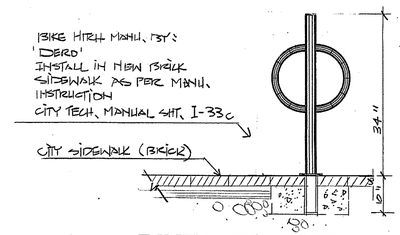

4/L-1 **BIKE HITCH DETAIL**
NTS

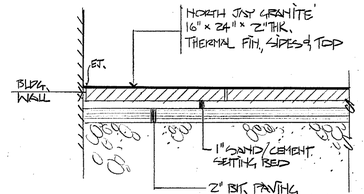

5/L-1 **GRANITE PAVER DETAIL**
NTS

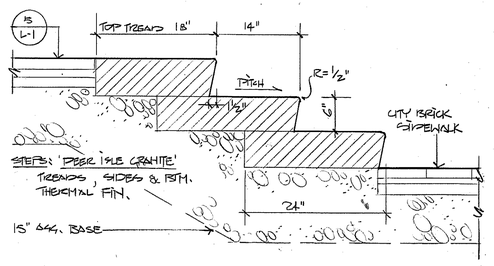

6/L-1 **STONE STEP DETAIL** A-A
NTS

GRAPHIC SCALE
10 0 5 10 20 40
(IN FEET)
1 inch = 10 ft.

PRELIMINARY - NOT FOR CONSTRUCTION

ROSS ISHER LANDSCAPE ARCHITECT ANTHONY MUENCH No. 7 3-29-18 State of Maine

NO.	DATE	SUBMITTED TO PLANNING BOARD FOR APPROVAL / REVISIONS	APP'D BY
1	3-28-2018		

DATE:

TERRADYN CONSULTANTS, LLC
Civil Engineering - Land Planning - Stormwater Design - Environmental Permitting
P.O. BOX 339
111 ELDERBERRY LANE
NEW GLOUCESTER, ME 04260
OFFICE: (207) 926-5111 FAX: (207) 221-1317
www.terradynconsultants.com
565 CONGRESS STREET
SUITE 310
PORTLAND, ME 04102

SHEET DESCRIPTION
178 KENNEBEC STREET
178 KENNEBEC STREET
PORTLAND, MAINE 04101
LANDSCAPE PLAN

PREPARED FOR
THE SZANTON COMPANY
482 CONGRESS STREET, SUITE 203
PORTLAND, ME 04101

DATE:	3/16/2018
SCALE:	1" = 10'
DESIGNED:	ARF
JOB NO:	1747
FILE:	1747-B.DWG
SHEET	L-1