BAYSIDE BOWL
PORTLAND, MAINE

03/13/2017

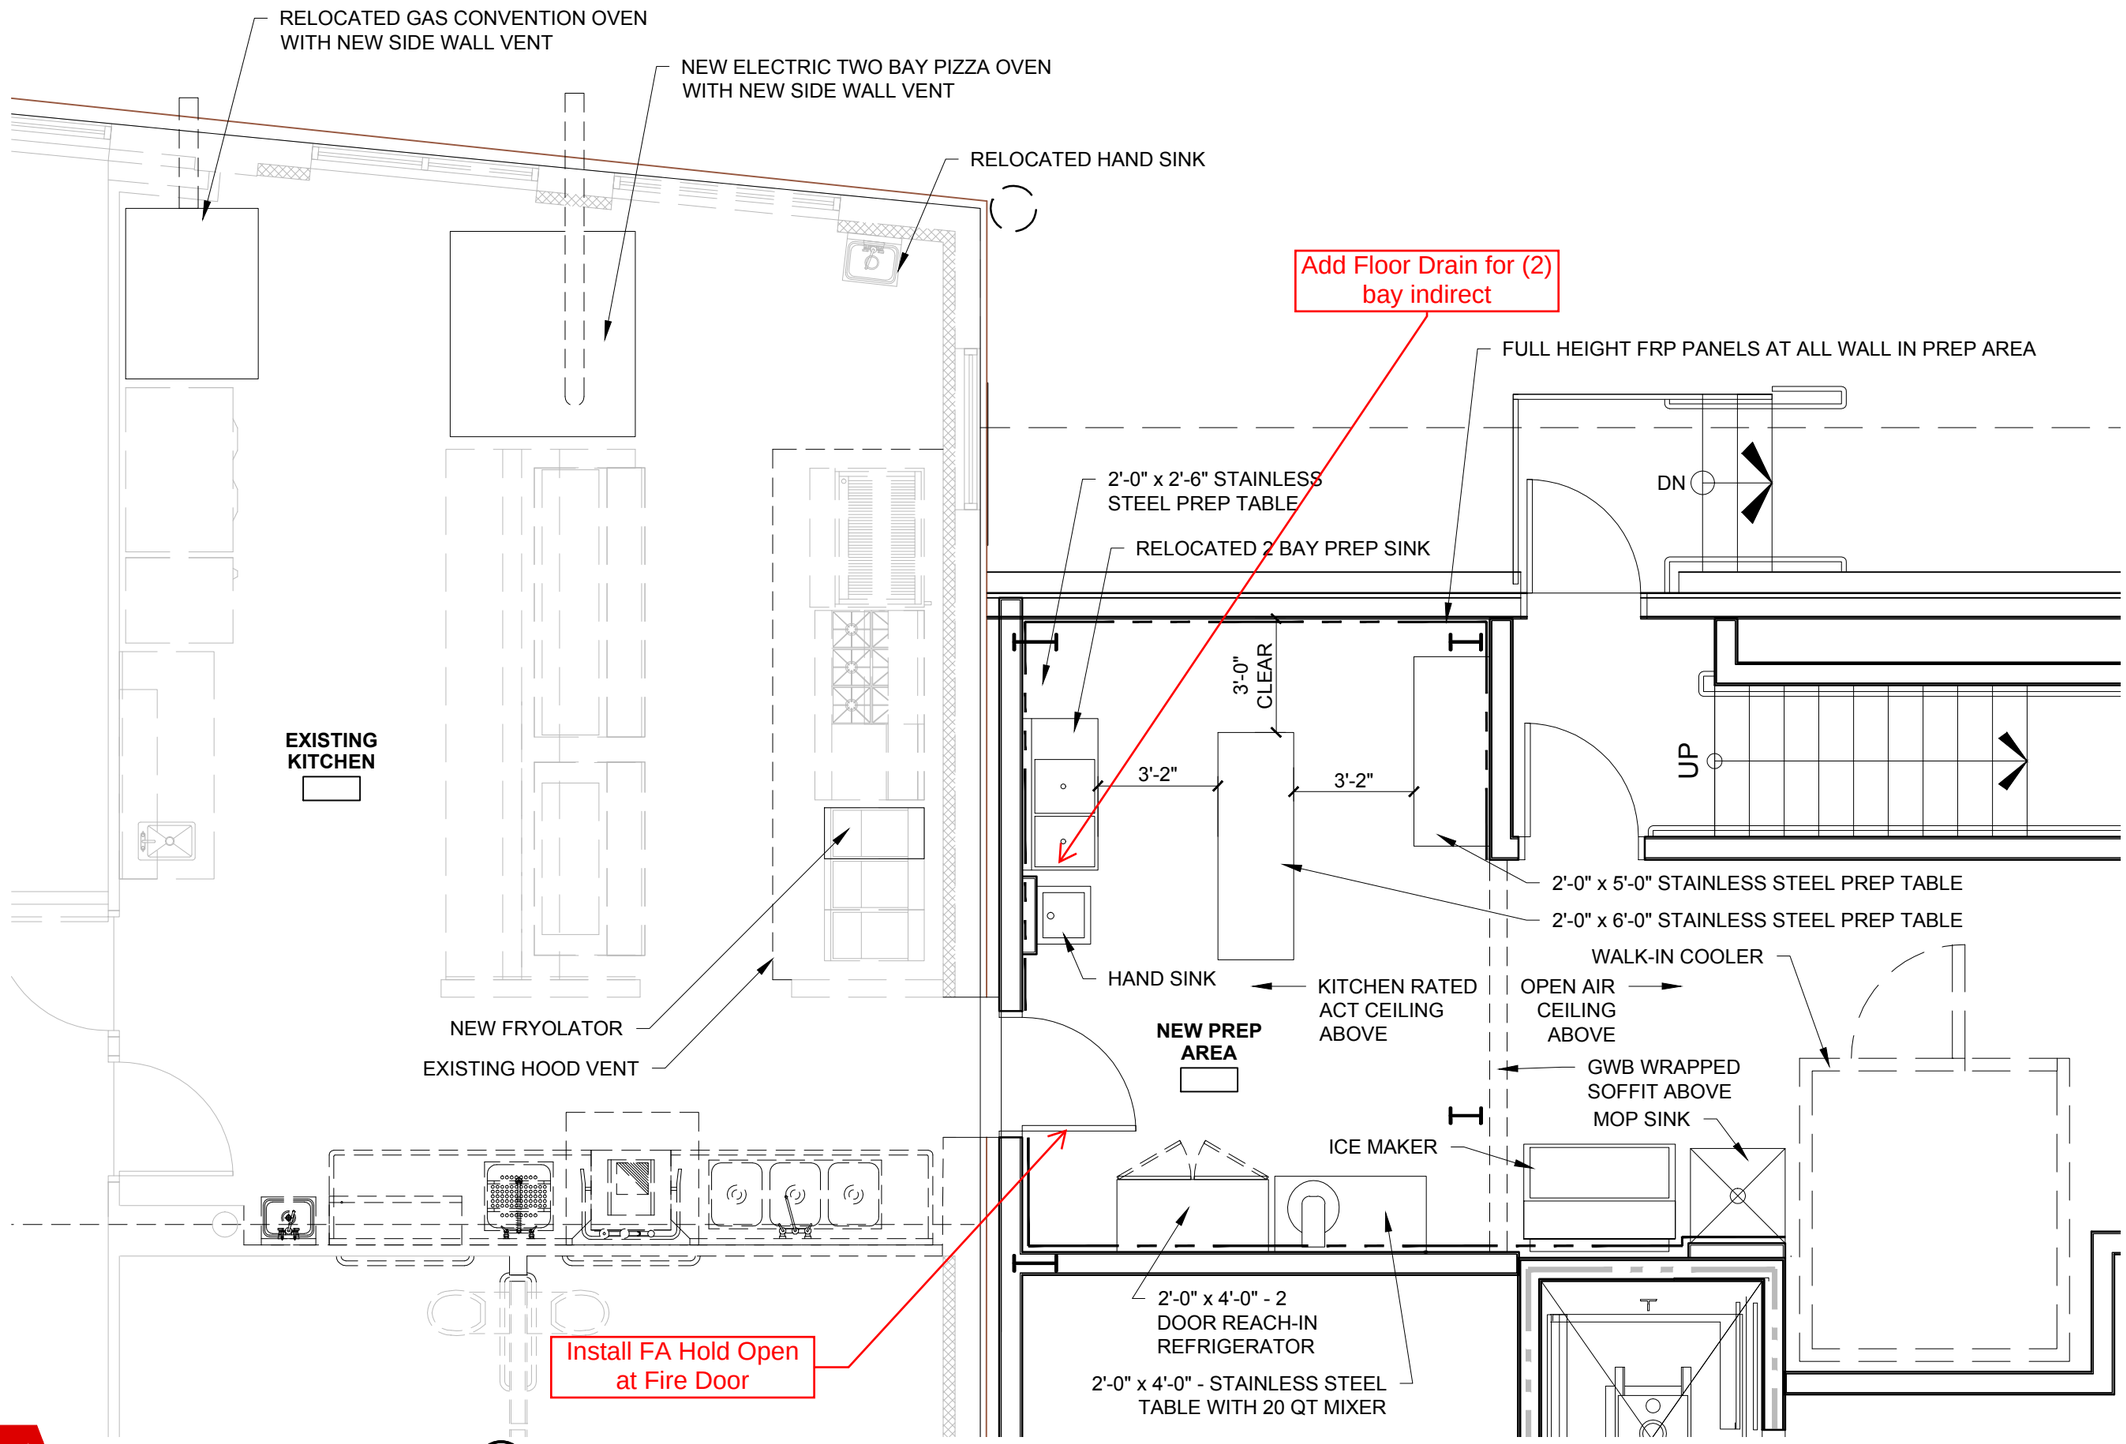

1 NEW FOOD PREP AREA PLAN
1/4" = 1'-0"

RSA

PROJECT No.	1452
SHEET TITLE:	KITCHEN RE-DESIGN - NEW PREP AREA

ASK-29