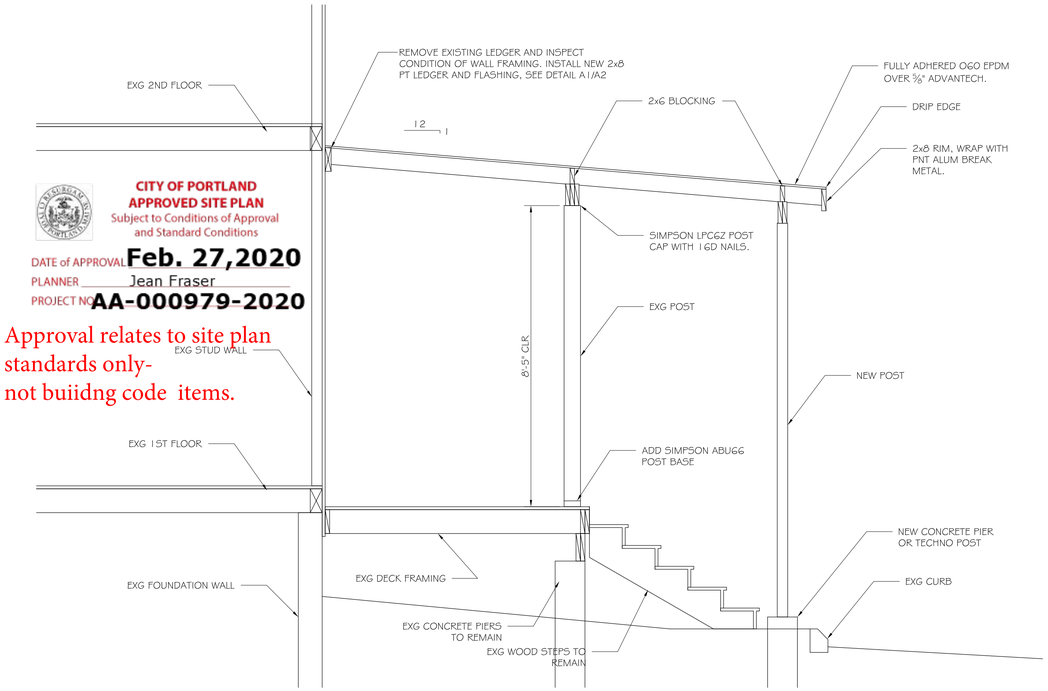

B2 SECTION

SCALE: ½"= 1'-0"

CITY OF PORTLAND
APPROVED SITE PLAN
Subject to Conditions of Approval and Standard Conditions

DATE of APPROVAL Feb. 27,2020
PLANNER Jean Fraser
PROJECT NO AA-000979-2020

Approval relates to site plan standards only- not buiidng code items.

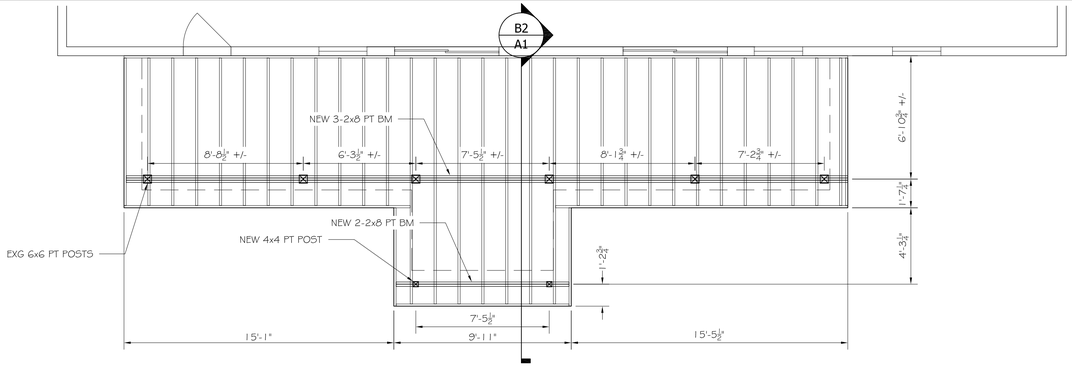

B2 PROPOSED ROOF FRAMING PLAN AT 2ND FLOOR LEVEL

SCALE: ⅜"= 1'-0"

A2 EXISTING 1ST FLOOR DECK FRAMING PLAN

SCALE: ⅜"= 1'-0"

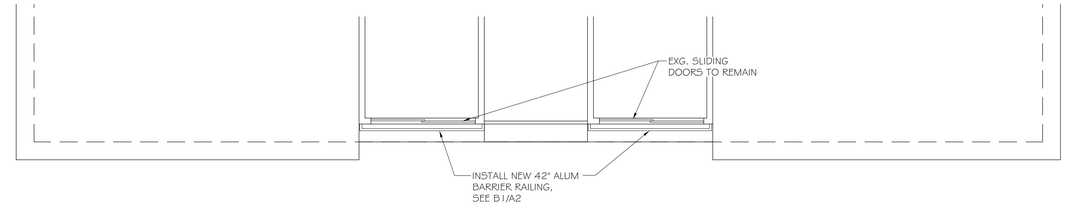

B1 EXISTING PARTIAL 4TH FLOOR PLAN

SCALE: ¼"= 1'-0"

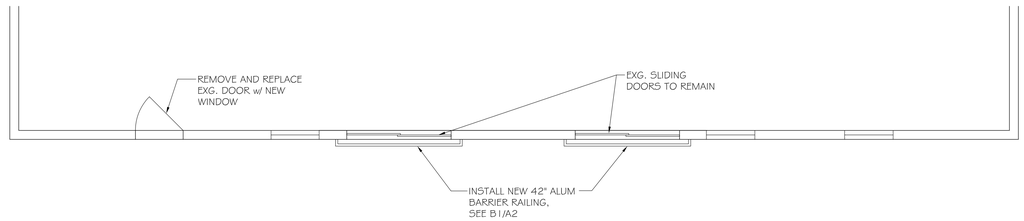

B1 EXISTING PARTIAL 3RD FLOOR PLAN

SCALE: ¼"= 1'-0"

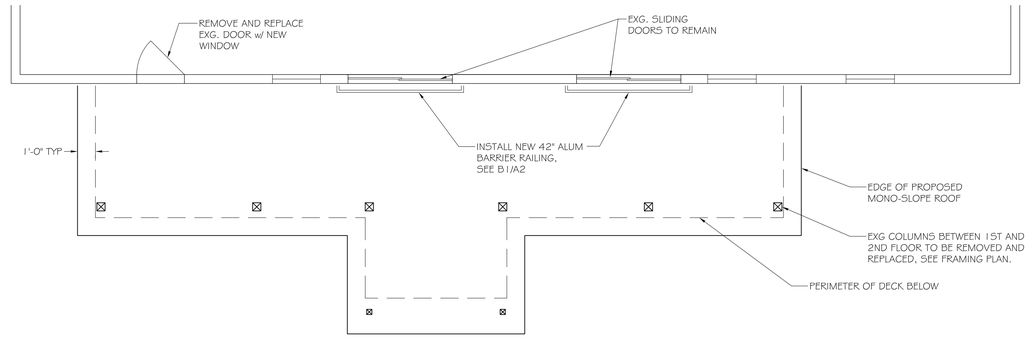

B1 PROPOSED ROOF PLAN AT 2ND FLOOR LEVEL

SCALE: ¼"= 1'-0"

A1 EXISTING 1ST FLOOR DECK PLAN

SCALE: ¼"= 1'-0"

ASSOCIATED DESIGN PARTNERS INC.
80 Leighton Road
Falmouth, Maine 04105
Office: (207) 878-1751
Fax: (207) 878-1788
E-Mail: adp@adpengineering.com

THIS DRAWING, DESIGN AND ELECTRONIC FILE ARE THE PROPERTY OF ASSOCIATED DESIGN PARTNERS, INC. THE REPRODUCTION, COPYING OR ANY OTHER USE OF THIS DOCUMENT WITHOUT WRITTEN CONSENT IS PROHIBITED.

PROJECT: 38-40 ALDER ST
PORTLAND, MAINE
FOR:

SHEET TITLE: FRAMING PLANS
ISSUED FOR PERMITTING

REVISIONS

No.	BY	DESCRIPTION	DATE
A			
A			
A			
A			
A			
A			
A			

DATE : 01/07/20
SCALE : AS NOTED
DESIGN BY: ASW
DRAWN BY: RSC
FILE #:
PROJECT NUMBER: 19351
SHEET NO: A1