C3 EXTERIOR - EXISTING CONDITIONS

SCALE: NTS

A3 PARTIAL REAR ELEVATION - PROPOSED

SCALE: 1/4" = 1'-0"

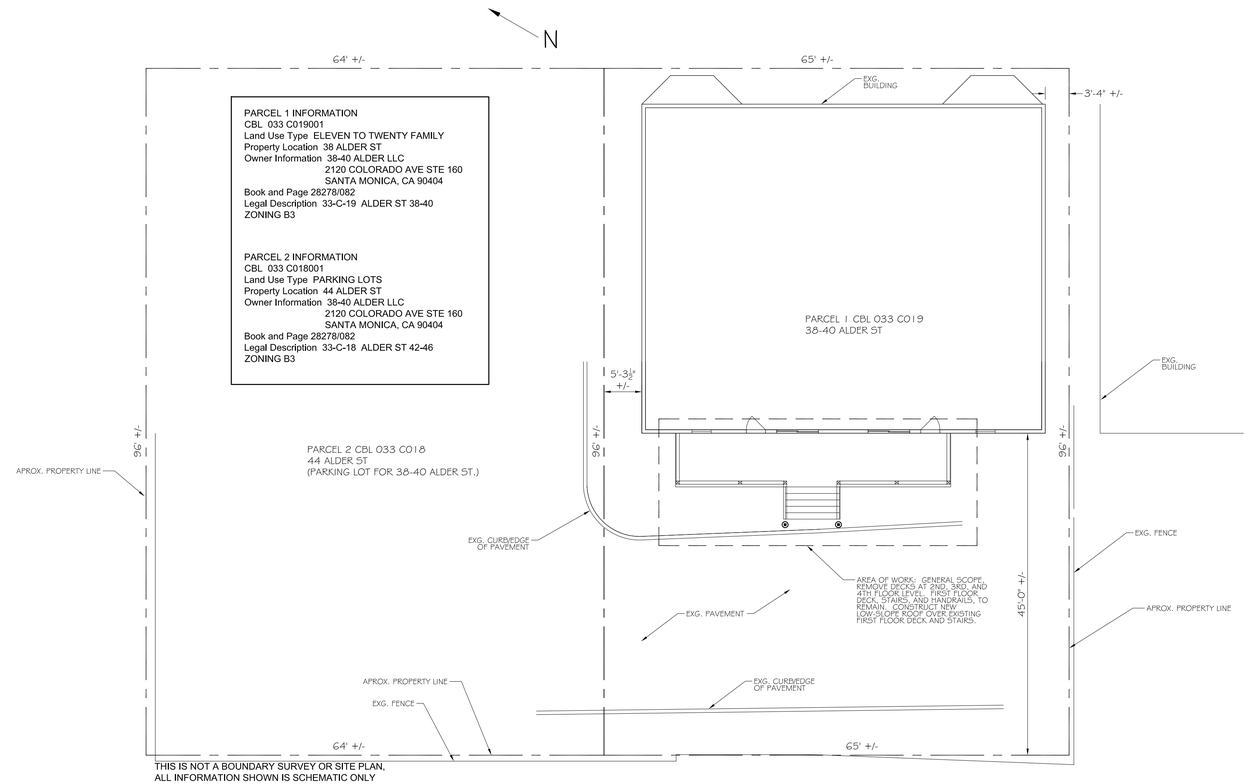

THIS IS NOT A BOUNDARY SURVEY OR SITE PLAN, ALL INFORMATION SHOWN IS SCHEMATIC ONLY

A2 SCHEMATIC PLOT PLAN - EXISTING CONDITIONS

SCALE: NTS

STATE OF MAINE AARON S. WILSON No. 10429 REGISTERED PROFESSIONAL ENGINEER

ASSOCIATED DESIGN PARTNERS INC.
80 Leighton Road
Falmouth, Maine 04105
Office: (207) 878-1751
Fax: (207) 878-1788
E-Mail: adp@adpengineering.com

THIS DRAWING, DESIGN AND ELECTRONIC FILE ARE THE PROPERTY OF ASSOCIATED DESIGN PARTNERS, INC. THE REPRODUCTION, COPYING OR ANY OTHER USE OF THIS DOCUMENT WITHOUT WRITTEN CONSENT IS PROHIBITED.

PROJECT: 38-40 ALDER ST
PORTLAND, MAINE
FOR:

SHEET TITLE: PLOT PLAN / EXISTING CONDITIONS
ISSUED FOR PERMITTING

REVISIONS

No.	BY	DESCRIPTION	DATE
A			
A			
A			
A			
A			
A			
A			

DATE : 01/07/20
SCALE : AS NOTED
DESIGN BY: ASW
DRAWN BY: RSC
FILE #:
PROJECT NUMBER: 19351
SHEET NO: A0