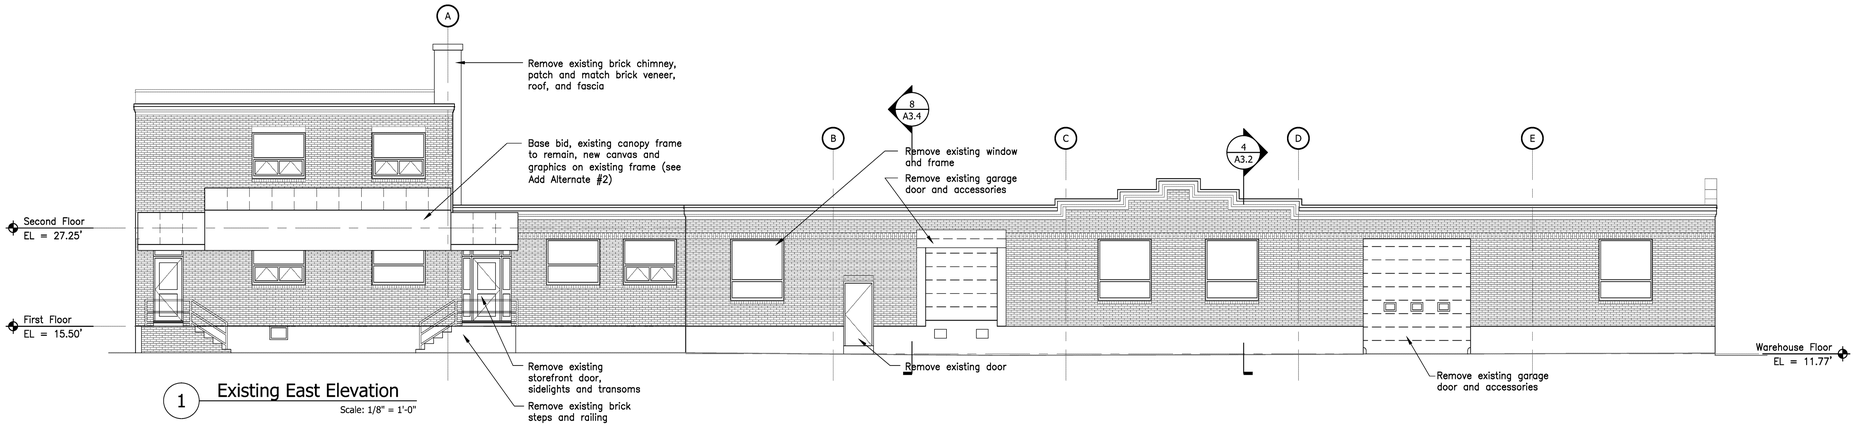

1 Existing East Elevation

Scale: 1/8" = 1'-0"

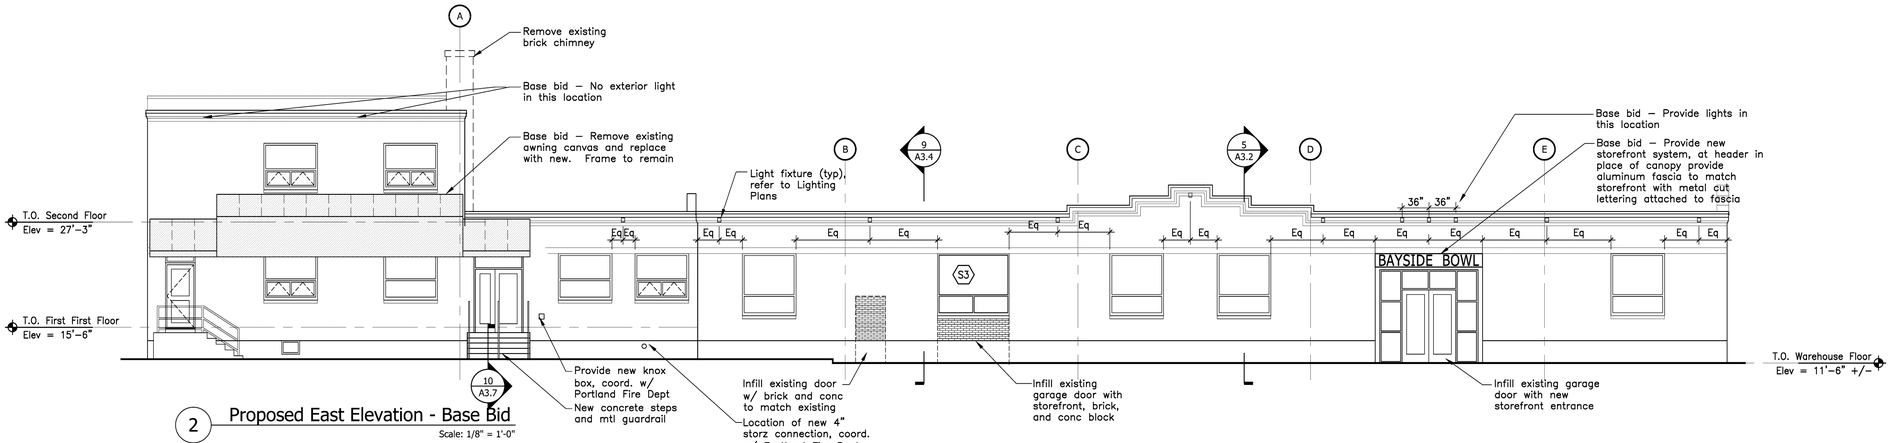

2 Proposed East Elevation - Base Bid

Scale: 1/8" = 1'-0"

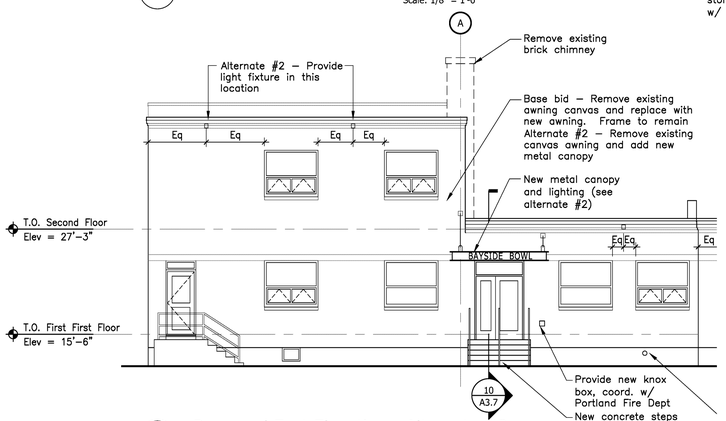

2A Proposed East Elevation - Alternate #2

Scale: 1/8" = 1'-0"

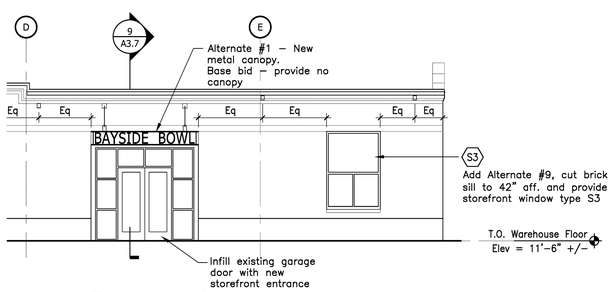

2B Proposed East Elevation - Alternate #1 / 9

Scale: 1/8" = 1'-0"

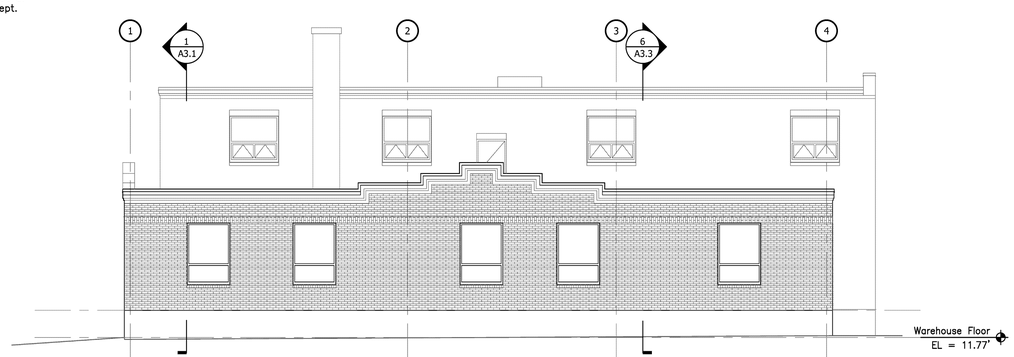

3 Existing North Elevation

Scale: 1/8" = 1'-0"

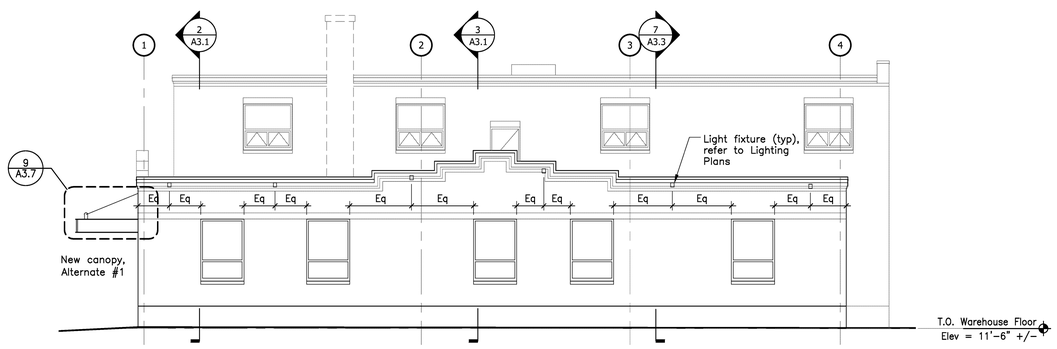

4 Proposed North Elevation

Scale: 1/8" = 1'-0"

General Notes

1. Remove all existing exterior signage from building face and windows
2. Remove all existing exterior lighting
3. Coordinate final location (including height off grade) of new knox box and storz connection with the Portland Fire Department

DayMatero studio

Architecture • Lighting Design

100 Front Street
Top Floor
Bath Maine US 04530
207.671.6819
info@daymatero.com

Consultants

Casco Bay Engineering
Structural Engineer

Casco Bay Engineering
Civil Engineer

TJM Consulting
Food Service

Urban Dwellings
Interior Design

Revisions

Bowl Portland

58 Alder Street Portland, Maine

Job Number: 09.017

Date: 07.Dec.09

Scale: 1/8" = 1'-0"

Drawing Title:

Building Elevations

A2.1

Issue for Bid

Copyright 2009, DayMatero studio LLC