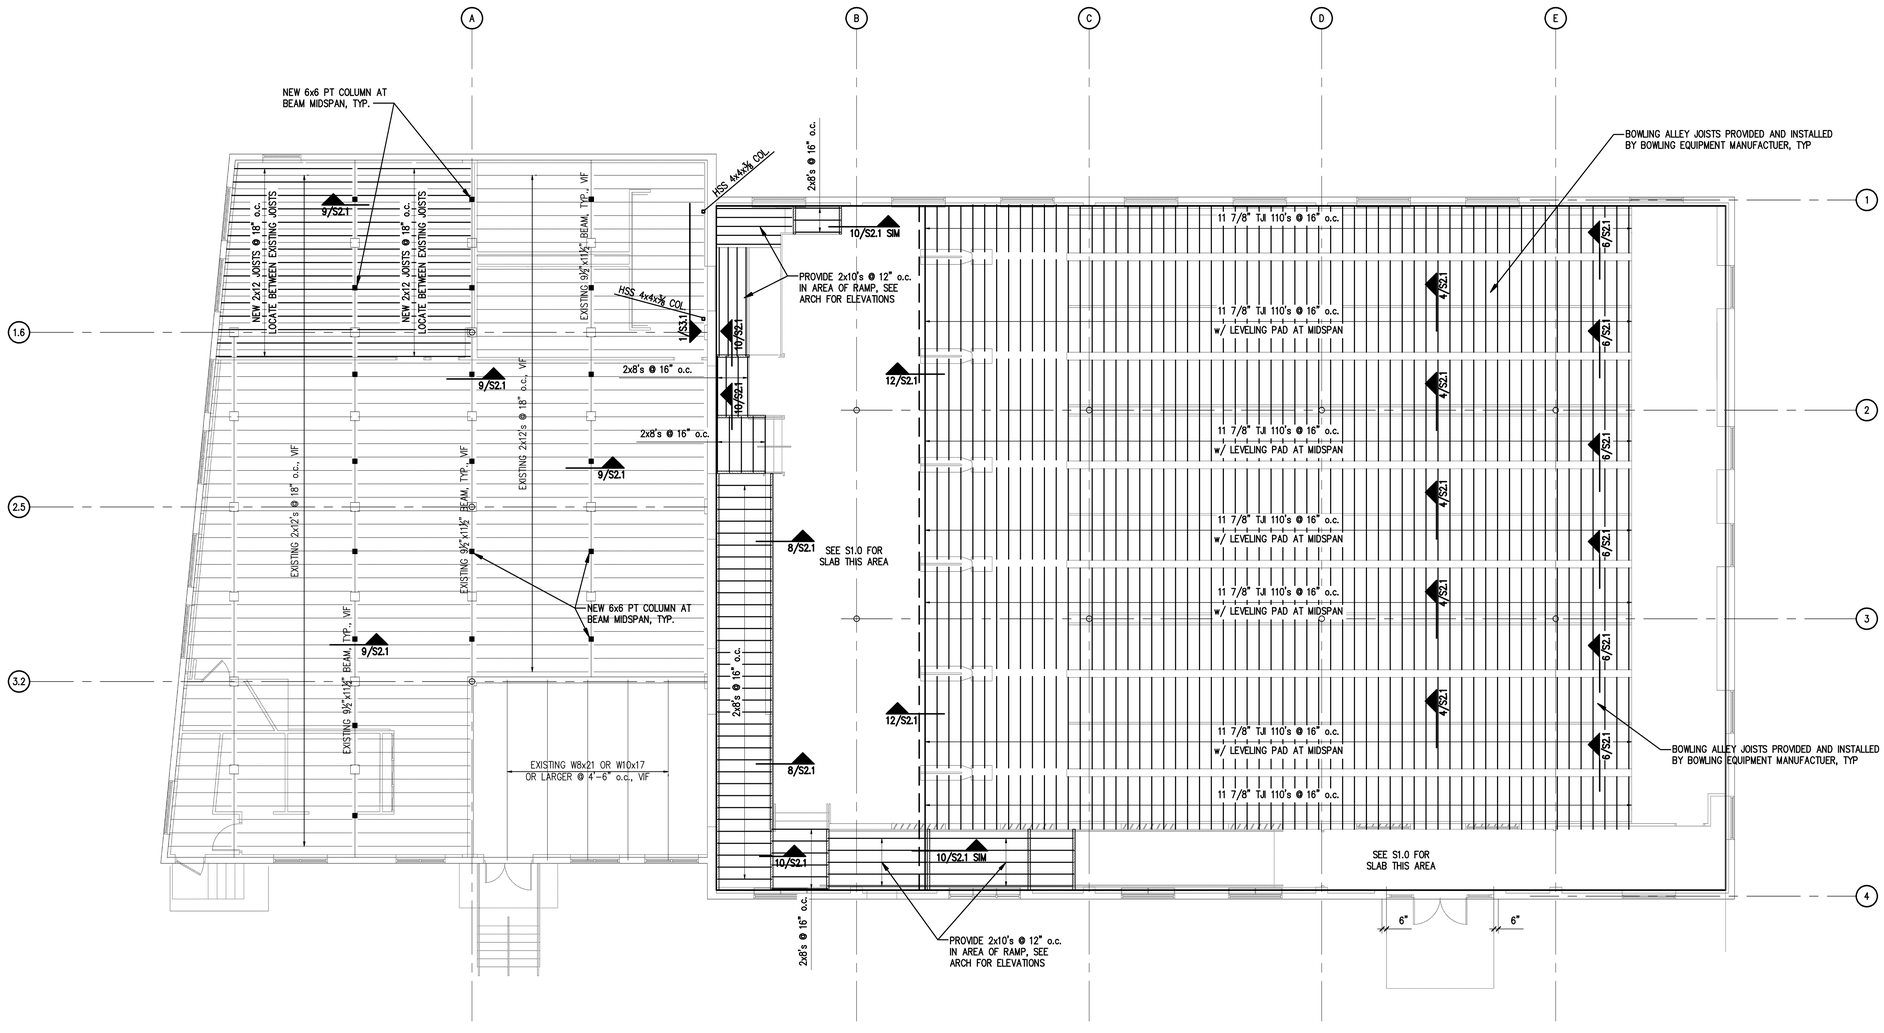

NOTES:
1. FIRST FLOOR ELEVATION VARIES, SEE ARCH FOR DETAILS
2. ALL BOWLING ALLEY TJI JOISTS TO BE PROVIDED AND INSTALLED BY BOWLING EQUIPMENT MANUFACTURER.

PLAN LEGEND

- BEARING WALL
- BEAM
- COLUMN BELOW
- COLUMN ABOVE
- COLUMN ABOVE AND BELOW

FIRST FLOOR FRAMING PLAN

SCALE: 1/8"=1'-0"

Dec 09, 2009

CASCO BAY ENGINEERING
424 Fore Street
Portland, ME 04101
Phone 207.842.2800
Fax 207.842.2828
www.cascobayengineering.com

CLIENT:

DAYMATERO STUDIO
100 FRONT STREET
BATH, ME 04530

STATE OF MAINE
CAROLYN C. BIRD
No. 9956
LICENSED
PROFESSIONAL ENGINEER

Carolyn C. Bird, P.E.

BOWL PORTLAND

PORTLAND MAINE

BUILDING RENOVATION

REVISIONS

No.	DATE	ISSUE
A	12-7-09	ISSUE FOR BID

SHEET TITLE:

FIRST FLOOR FRAMING PLAN

DESIGNED:	TD
DRAWN:	TD
DATE:	10-30-09
CADD FILE:	9065-S1.dwg
PROJECT NUMBER:	9065

S1.1