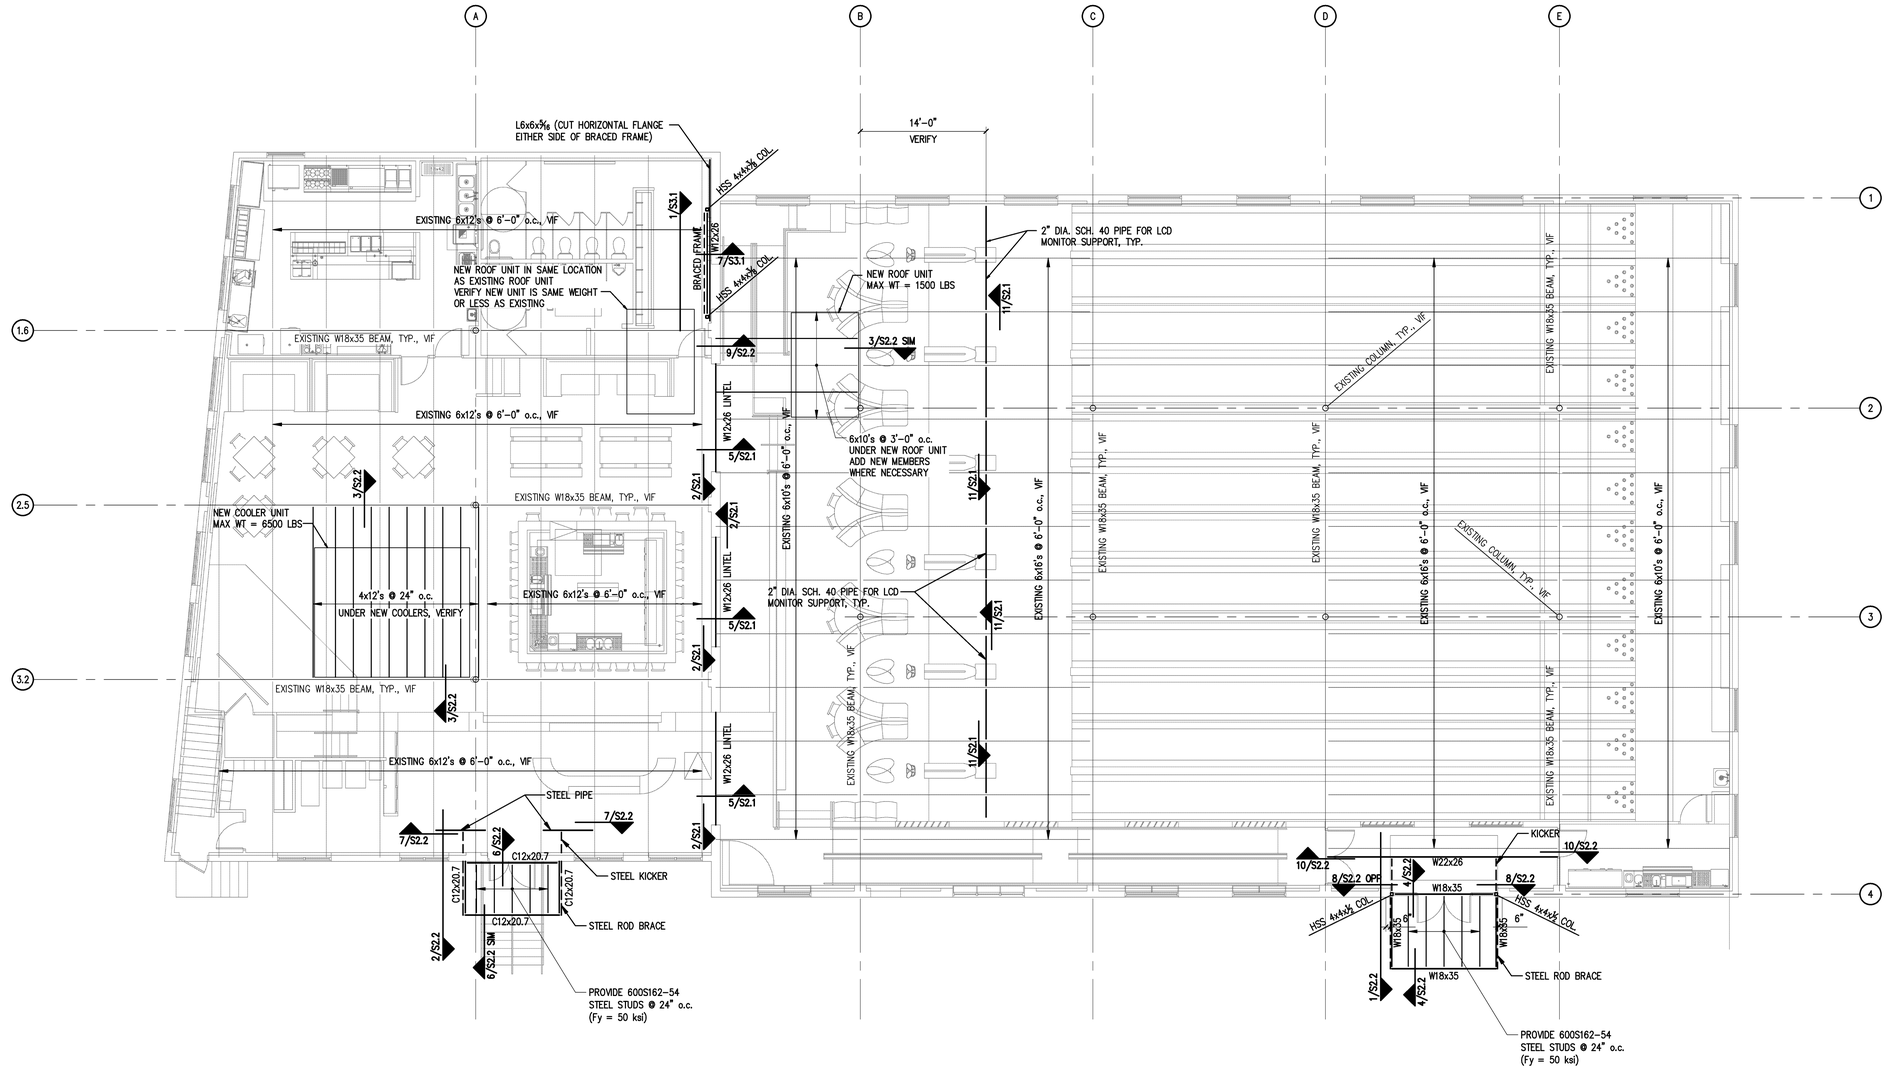

NOTES:
1. CONTRACTOR TO VERIFY ALL EXISTING MEMBERS IN FIELD
2. DO NOT PUNCTURE EXISTING ROOF MEMBRANE w/ FASTENERS

PLAN LEGEND

- BEARING WALL
- BEAM
- COLUMN BELOW
- COLUMN ABOVE
- COLUMN ABOVE AND BELOW

SECOND FLOOR AND LOWER ROOF FRAMING PLAN — SCALE: 1/8"=1'-0"

Dec 07, 2009

CASCO BAY ENGINEERING
424 Fore Street
Portland, ME 04101
Phone 207.842.2800
Fax 207.842.2828
www.cascobayengineering.com

CLIENT:

DAYMATERO STUDIO
100 FRONT STREET
BATH, ME 04530

STATE OF MAINE · CAROLYN C. BIRD No. 9956 · LICENSED PROFESSIONAL ENGINEER
Carolyn C. Bird, PE

BOWL PORTLAND
PORTLAND MAINE
BUILDING RENOVATION

REVISIONS

No.	DATE	ISSUE
A	12-7-09	ISSUE FOR BID

SHEET TITLE:

SECOND FLOOR AND LOWER ROOF FRAMING PLAN

DESIGNED:	TD
DRAWN:	TD
DATE:	10-30-09
CADD FILE:	9065-S1.dwg
PROJECT NUMBER:	9065

S1.2