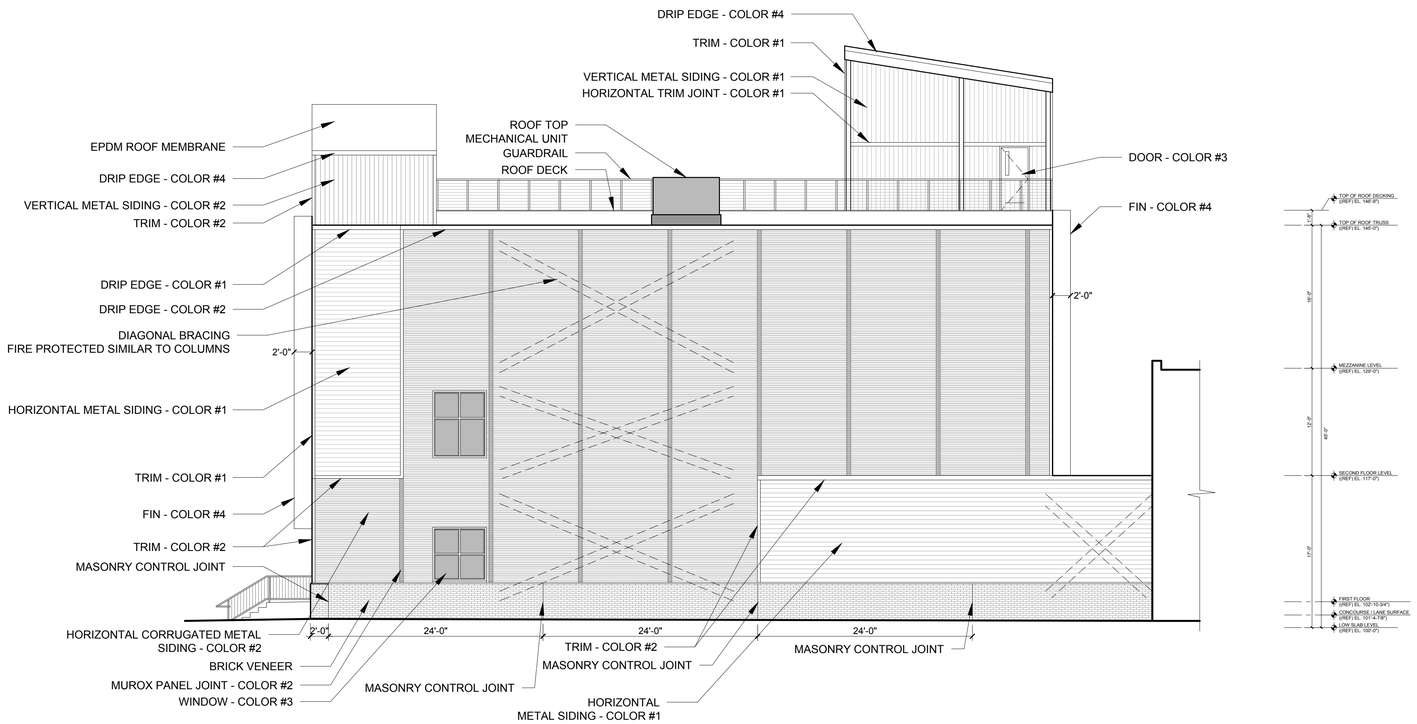

1 EAST ELEVATION
1/8" = 1'-0"

MATERIALS KEY

ITEM	MANUF.	PROFILE	COLOR
HORIZONTAL METAL SIDING COLOR #1	MUROX	HF-6, 20 GUAGE (NO INTERMEDIARY FLUTE) (CONCEALED FASTENERS)	SILVER METALLIC QC 7500
HORIZONTAL METAL SIDING COLOR #3	MUROX	HF-6, 20 GUAGE (NO INTERMEDIARY FLUTE) (CONCEALED FASTENERS)	BLACK QC 8262
HORIZONTAL CORRUGATED METAL SIDING COLOR #2	AGWAY	M-156R, 26 GUAGE (EXPOSED FASTENERS)	CHARCOAL QC 8306
FIN COLOR #4			CUSTOM ORANGE R:227, G:126, B:30
VERTICAL SIDING COLOR #1	MUROX	HF-6, 20 GUAGE (NO INTERMEDIARY FLUTE) (CONCEALED FASTENERS)	SILVER METALLIC QC 7500
WINDOWS AND WINDOW SCREEN COLOR #3			BLACK
BRICK VENEER	MORIN	ACADEMY SMOOTH NARROW FLASHED RANGE	RED

PROGRESS PRINT ONLY
Not for Construction
JUNE 09, 2015

© 2015 RYAN SENATORE ARCHITECTURE

ADDITION TO BAYSIDE BOWL
ALDER STREET
PORTLAND, MAINE

RSA
RYAN SENATORE
ARCHITECTURE
565 CONGRESS STREET
PORTLAND, MAINE 04101
207-650-6414
senatorearchitecture.com

CONSULTANTS:

STRUCTURAL:
Structural Integrity
77 Oak Street
Portland, ME 04101
207-774-4614

REVISIONS:

DATE:	JUNE 09, 2015
PROJECT No.	1452
DRAWN BY:	JPF / RRT / RJS
CHECKED BY:	RJS
SCALE:	AS NOTED

SHEET TITLE:
EAST ELEVATION

A2-0