GENERAL NOTES
FRAME CLEARANCES SHOWN ARE APPROXIMATE AND MAY VARY DUE TO CONDITIONS (DEFLECTION).

VERTICAL CLEARANCE DIMENSIONS ARE FROM FINISHED FLOOR REFERENCE ELEVATION.

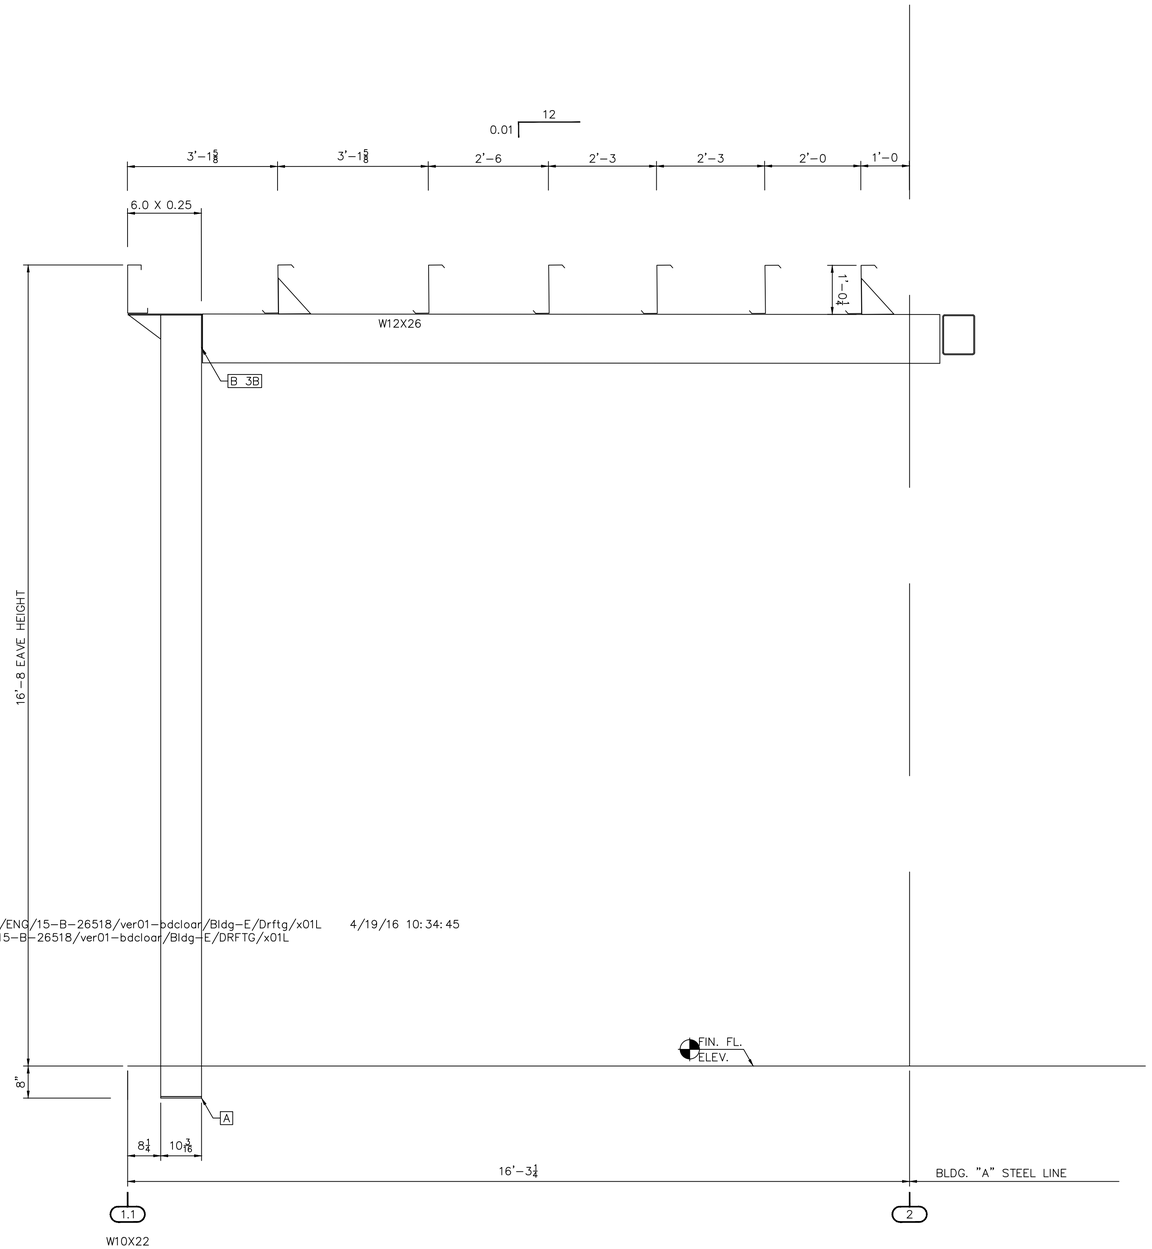

CROSS SECTION AT FRAME LINE "F.9"

OY/PROJECTS\XDS-V6-00-00 FRAME = active/ENG/15-B-26518/ver01-bdcloar/Bldg-E/Drftg/x01L 4/19/16 10:34:45
OY/PROJECTS\XDS-V6-00-00 FB SET = Eng/15-B-26518/ver01-bdcloar/Bldg-E/DRFTG/x01L

	PLATE SIZE TABLE		SPLICE BOLT TABLE			
CONN.	LOW SIDE	HIGH SIDE	QTY. SIZE	TYPE	HARDENED WASHERS	BEVELED WASHERS
A	6 X 0.375 X 0'-10 3/16					
B		8 X 0.25 X 8 5/16	(6) 1/2 X 1 1/4	A325 B&N	0	0
C	6 X 0.25 X 8 1/2		(6) 1/2 X 1 1/4	A325 B&N	0	0

Revision	Date	Description	By	Ck'd

A&S BUILDING SYSTEMS
1880 HWY. 116, CARYVILLE, TENNESSEE 37714
PHONE: 865-426-2141 FAX: 865-435-2011

Project Name & Location:
BAYSIDE BOWL ADDITION
58 ALDER STREET
PORTLAND, ME. 04101

Customer:
AMERICAN AERIAL SERVICES. INC.
33 ALLEN AVENUE EXT.
FALMOUTH, ME. 04105

Drawing Status:
☐ Preliminary Not For Construction
☐ For Approval Not For Construction
☒ For Construction Permit
☐ For Erector Installation

Scale: NOT TO SCALE
Drawn by: DRF 4/26/16
Checked by: NC 4/26/16
Project Engineer: BDC
Job Number: 15-B-26518-1
Sheet Number: E22 of 30

The engineer whose seal appears hereon is an employee for the manufacturer for the materials described herein. Said seal or certification is limited to the products designed and manufactured by manufacturer only. The undersigned engineer is not the overall engineer of record for this project.

Lee W. Lowe, P.E.
Maine P.E. 8861

Apr 26, 2016

STATE OF MAINE
LEE W. LOWE
8861
LICENSED
PROFESSIONAL ENGINEER