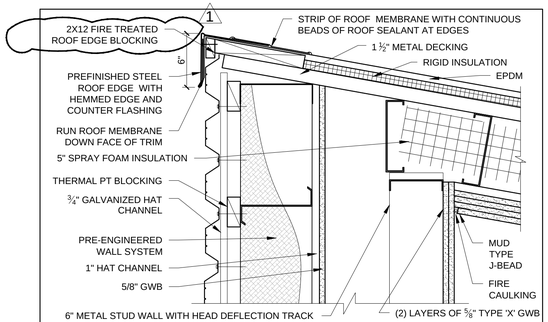

9 EAST STAIR WALL MEETS ROOF (UPPER PORTION)
1 1/2" = 1'-0"

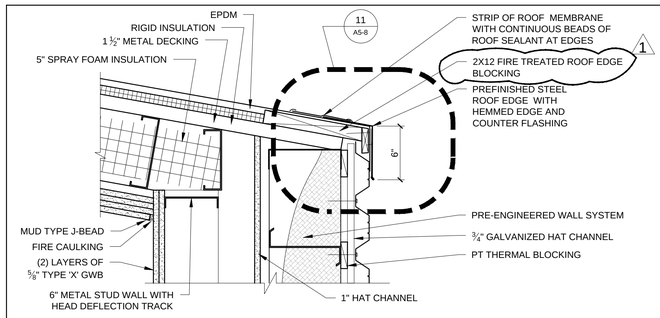

4 EAST STAIR WALL MEETS ROOF (LOWER PORTION)
1 1/2" = 1'-0"

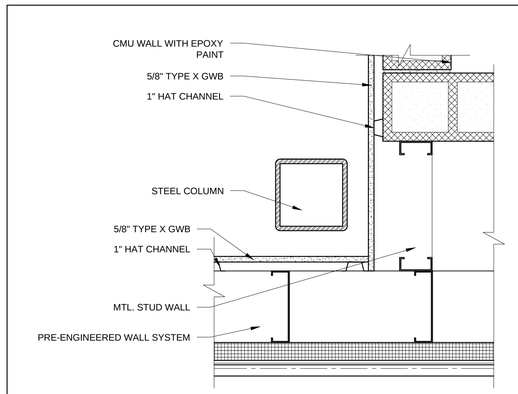

3 COLUMN PLAN DETAIL NEAR EAST STAIR CMU SHAFT WALL
1 1/2" = 1'-0"

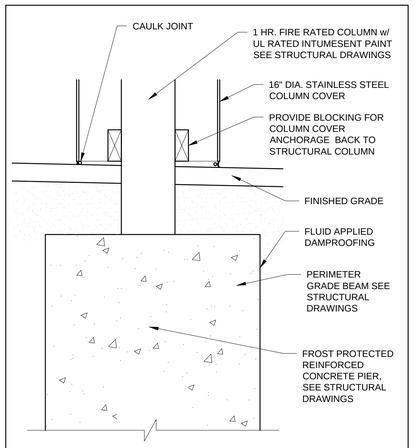

12 ENTRY CANOPY COLUMN BASE DETAIL
1-1/2" = 1'-0"

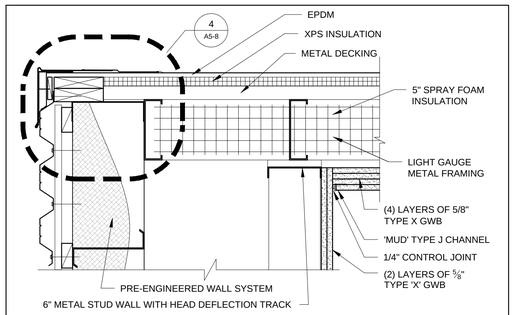

8 EAST STAIR WALL MEETS ROOF (RAKE LOCATION)
1-1/2" = 1'-0"

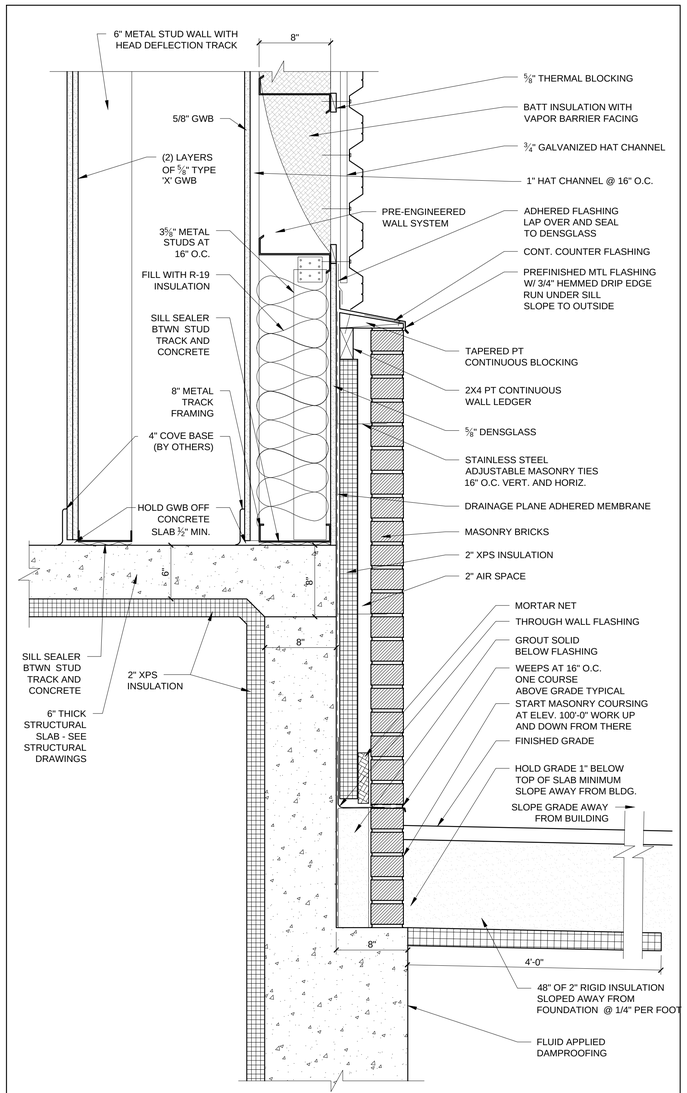

4 FOUNDATION DETAIL AT EAST STAIR LOCATION LOCATION
1-1/2" = 1'-0"

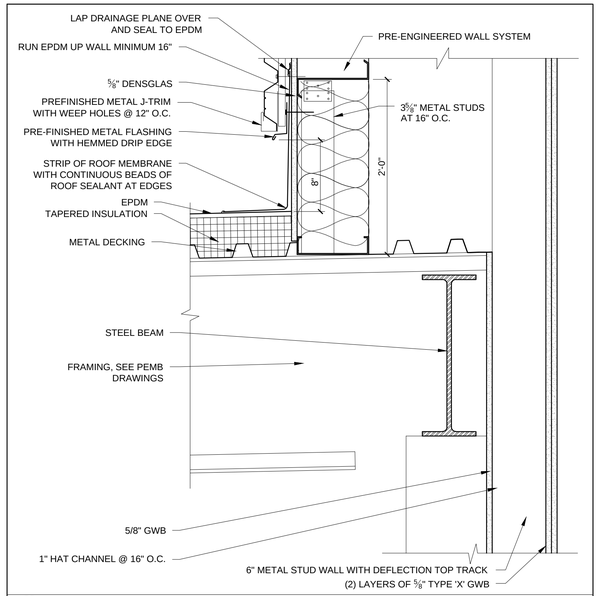

2 EAST STAIR ROOF WALL INTERSECTION SECTION DETAIL
1 1/2" = 1'-0"

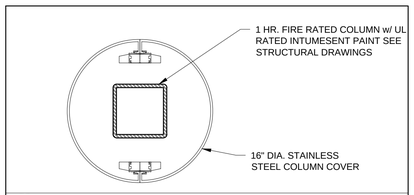

11 COLUMN COVER PLAN DETAIL
1-1/2" = 1'-0"

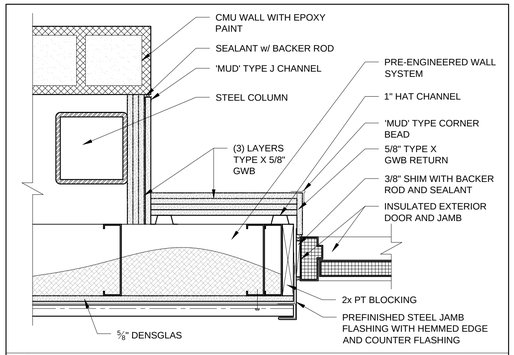

7 JAMB DETAIL @ EAST STAIR EXTERIOR DOOR
1-1/2" = 1'-0"

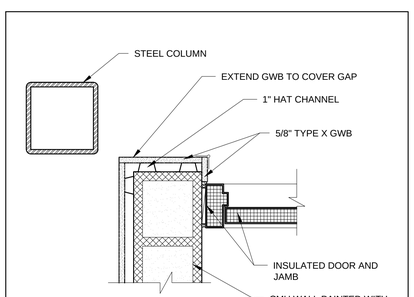

10 COLUMN MEETS EAST STAIR WALL PLAN DETAIL;
1-1/2" = 1'-0"

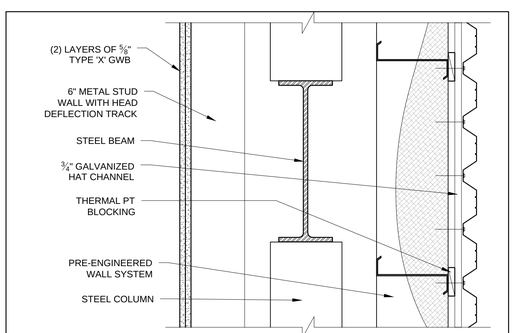

6 EXTERIOR EAST STAIR WALL MEETS STRUCTURAL BEAM LOCATION SECTION DETAIL
1-1/2" = 1'-0"

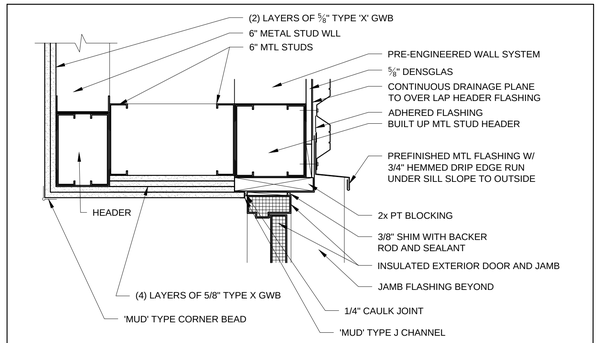

1 EXTERIOR DOOR HEADER SECTION DETAIL @ EAST STAIR
1 1/2" = 1'-0"

REGISTERED ARCHITECT
RYAN J. SENATORE
No. 3322
STATE OF MAINE

© 2016 RYAN SENATORE ARCHITECTURE

ADDITION TO BAYSIDE BOWL

ALDER STREET
PORTLAND, MAINE

RSA
RYAN SENATORE ARCHITECTURE
565 CONGRESS STREET
PORTLAND, MAINE 04101
207-650-6414
senatorearchitecture.com

CONSULTANTS:

STRUCTURAL:
Structural Integrity
77 Oak Street
Portland, ME 04101
207-774-4614

REVISIONS:
1 REVISION #1 06/03/16

DATE:	MAY 4, 2016
PROJECT No.	1452
DRAWN BY:	JPF / RRT / RJS
CHECKED BY:	RJS
SCALE:	AS NOTED

SHEET TITLE:
DETAILS

A5-6