


Reviewed for Code Compliance
Inspections Division
Date: 06/08/16

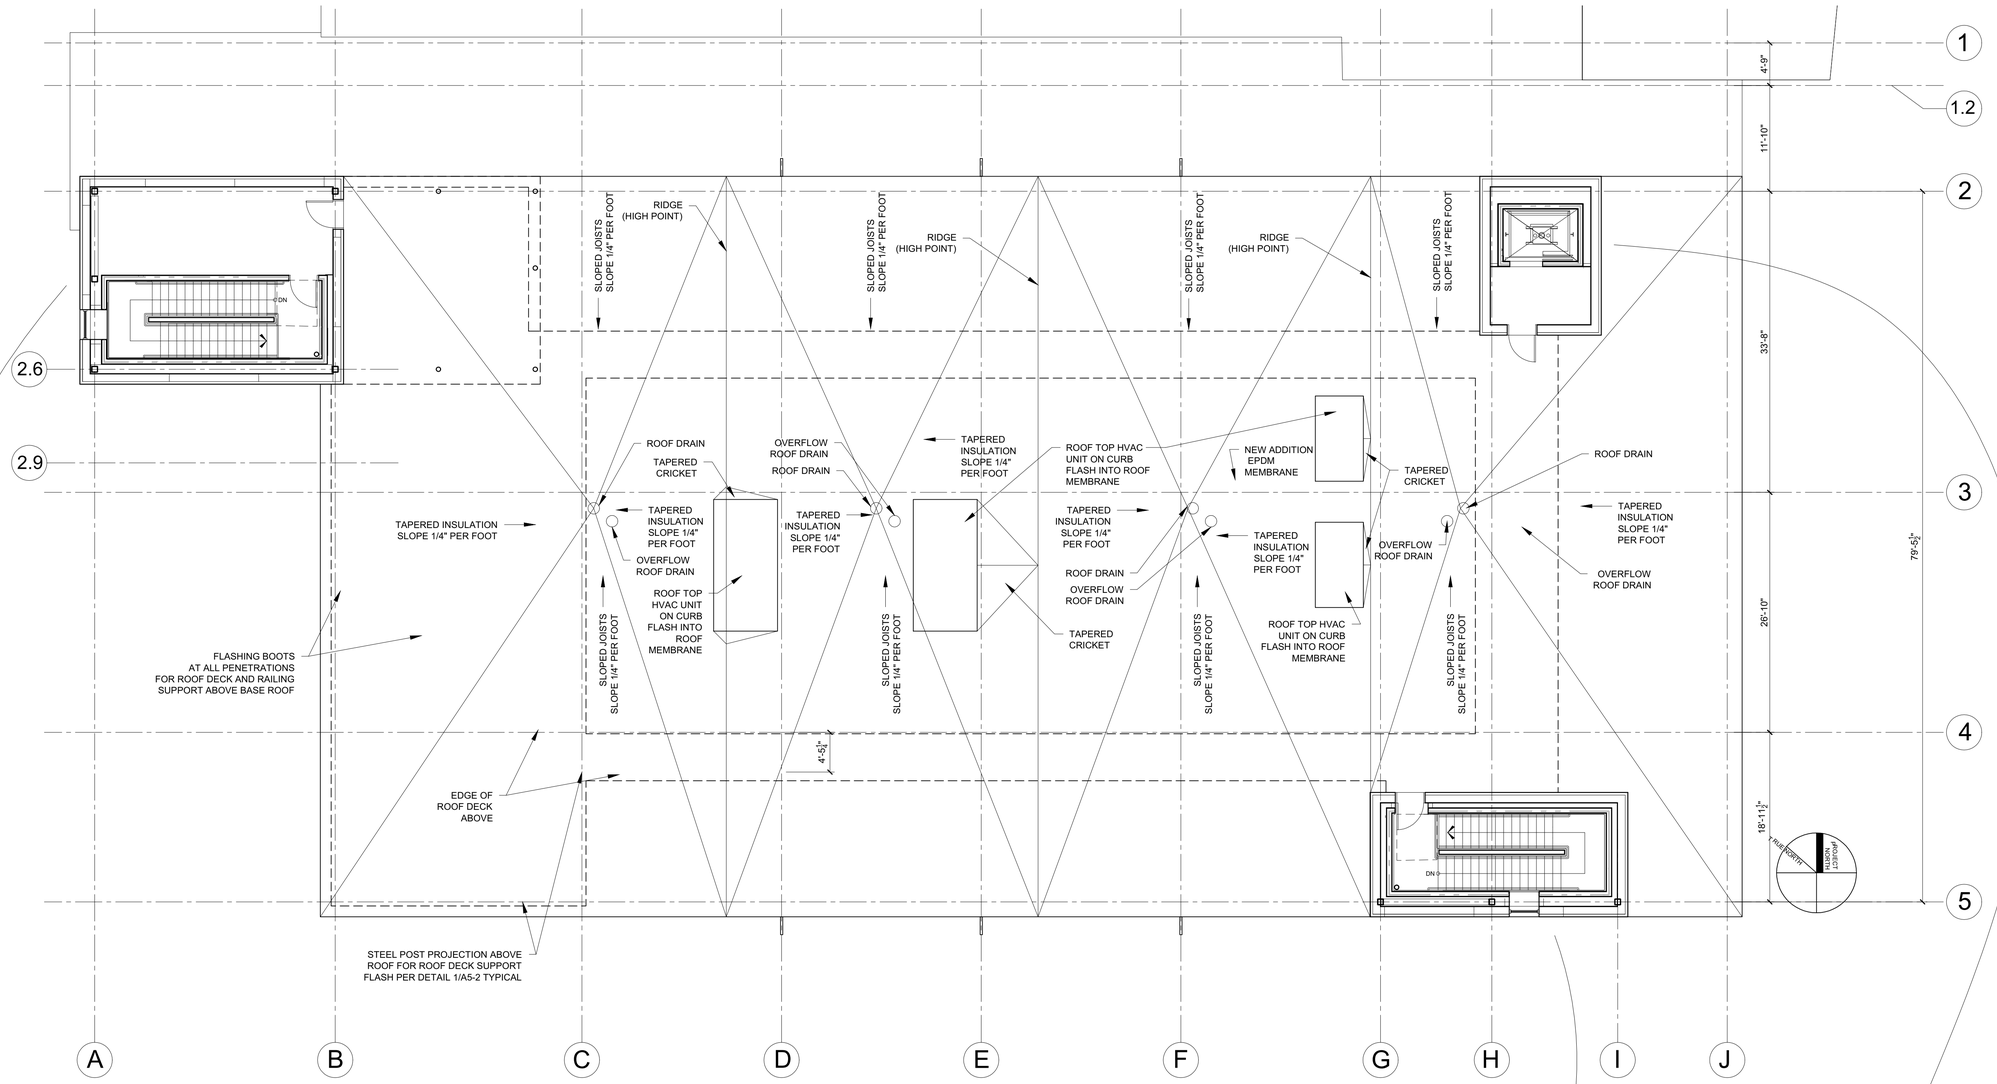


1 ROOF PITCH PLAN
1/8" = 1'-0"

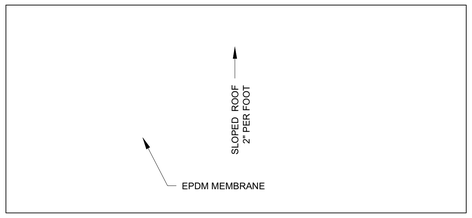

2 ROOF PITCH PLAN AT UPPER STAIR, ELEVATOR AND CANOPY ROOF
1/8" = 1'-0"

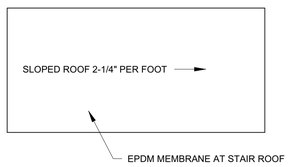

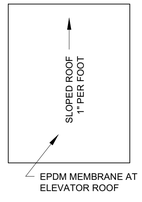

3 ROOF PITCH PLAN AT UPPER STAIR ROOF
1/8" = 1'-0"

REGISTERED ARCHITECT
RYAN J. SENATORE
No. 3322
STATE OF MAINE

© 2016 RYAN SENATORE ARCHITECTURE

ADDITION TO BAYSIDE BOWL

ALDER STREET
PORTLAND, MAINE

RSA
RYAN SENATORE
ARCHITECTURE
565 CONGRESS STREET
PORTLAND, MAINE 04101
207-650-6414
senatorearchitecture.com

CONSULTANTS:

STRUCTURAL:
Structural Integrity
77 Oak Street
Portland, ME 04101
207-774-4814

REVISIONS:

DATE: JANUARY 29, 2016
PROJECT No. 1452
DRAWN BY: JPF / RRT / RJS
CHECKED BY: RJS
SCALE: AS NOTED

SHEET TITLE:
ROOF PITCH PLAN

A1-4A