


Reviewed for Code Compliance
Inspections Division
City of Portland, Maine
Date: 06/08/16

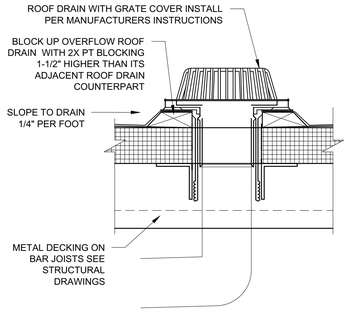


12 OVERFLOW ROOF DRAIN - TYPICAL DETAIL
1-1/2" = 1'-0"

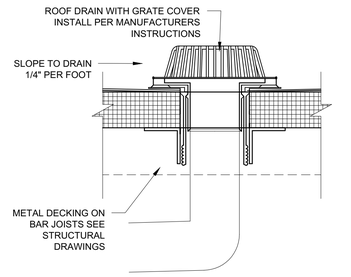


11 ROOF DRAIN - TYPICAL DETAIL
1-1/2" = 1'-0"

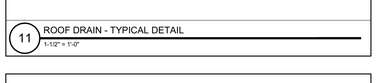


10 TYPICAL PIPE PENETRATION DETAIL AT MEMBRANE ROOF
1-1/2" = 1'-0"

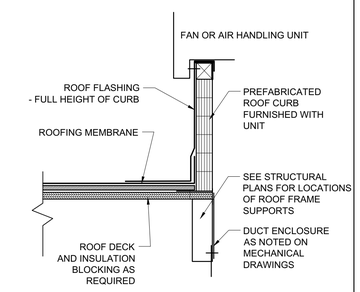


9 TYPICAL ROOF CURB DETAIL AT MECHANICAL UNIT
1-1/2" = 1'-0"

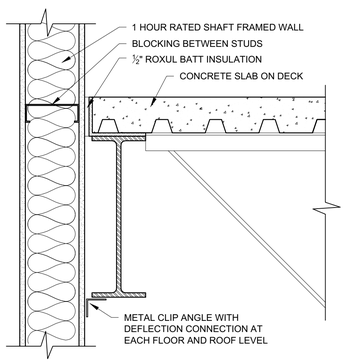


13 INTERIOR SHAFT WALL AT CONCRETE FLOOR SLAB - TYPICAL DETAIL
1-1/2" = 1'-0"

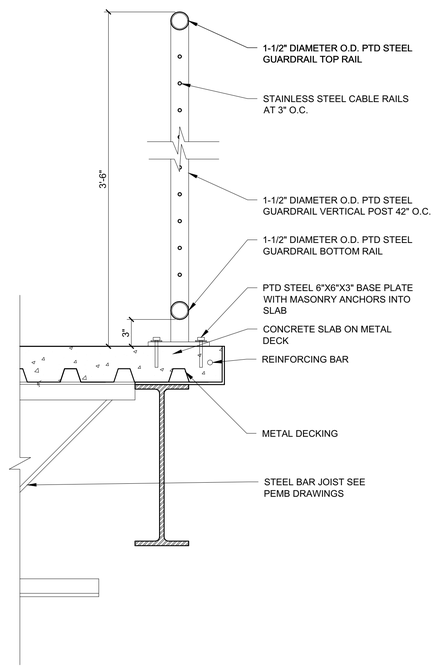


6 MEZZANINE LEVEL GAURDRAIL
1-1/2" = 1'-0"

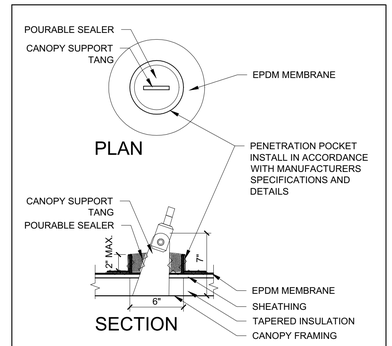


4 PENETRATION POCKET DETAIL AT CANOPY SUPPORT
1-1/2" = 1'-0"

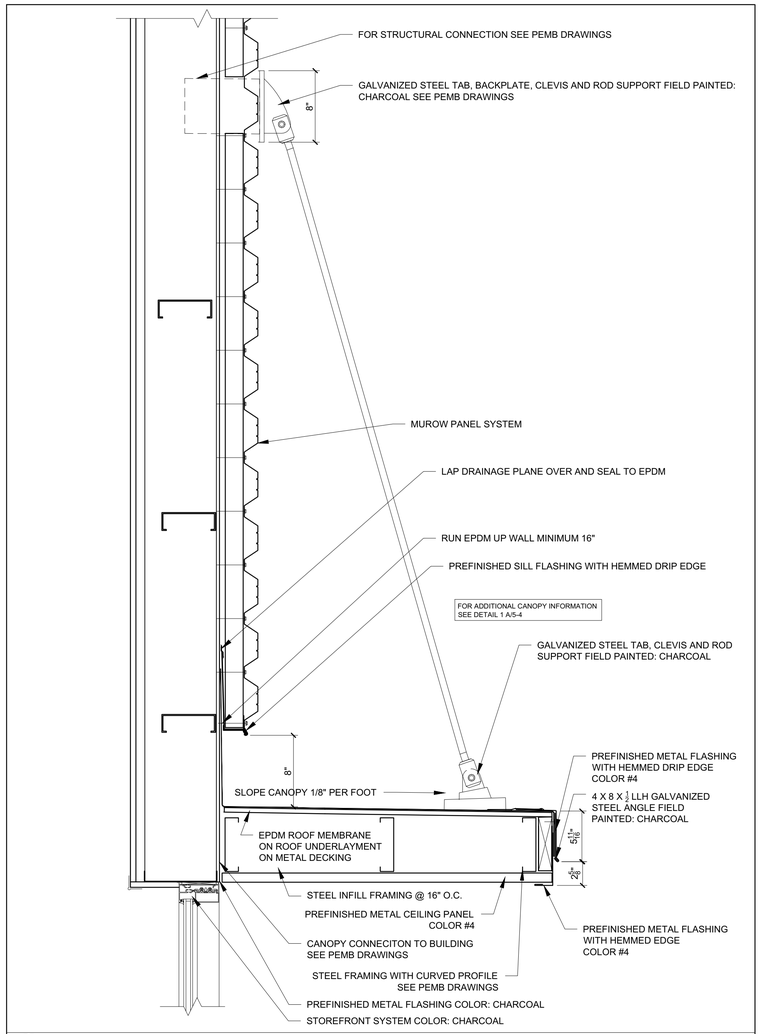

3 SIDE ENTRY CANOPY SECTION DETAIL
1 1/2"=1'-0"

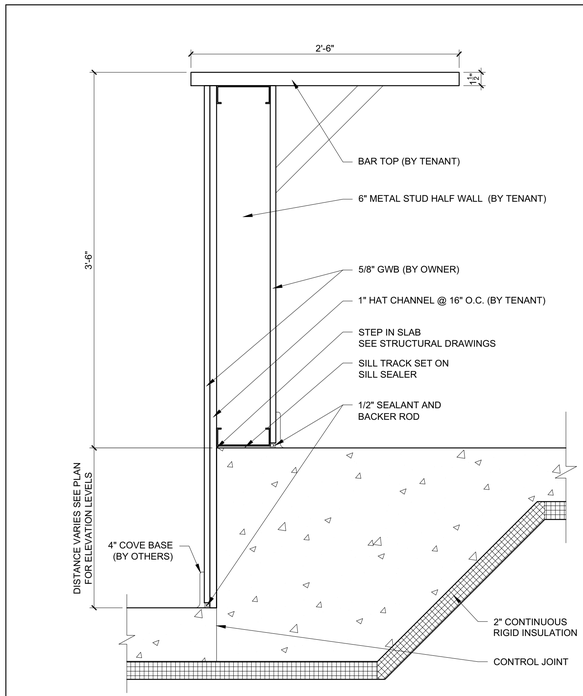

2 TYPICAL BAR SECTION DETAIL
1 1/2" = 1'-0"

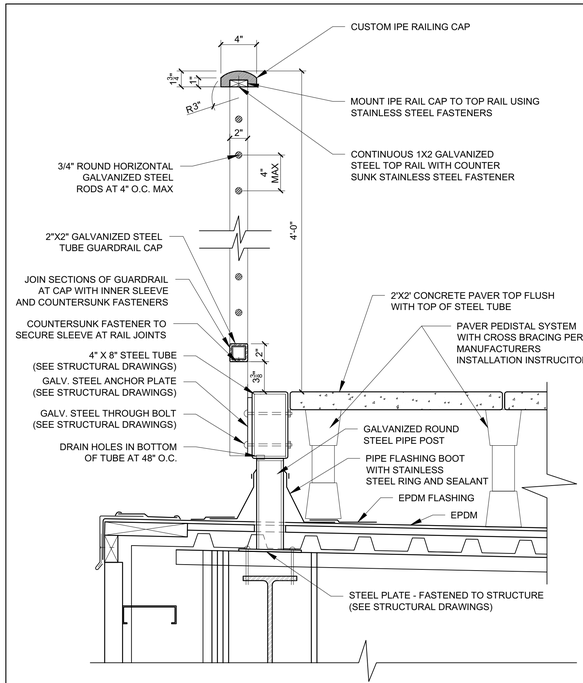

1 ROOF DECK RAILING SECTION DETAIL
1 1/2"=1'-0"

REGISTERED ARCHITECT
RYAN J. SENATORE
No. 3322
STATE OF MAINE

© 2016 RYAN SENATORE ARCHITECTURE

ADDITION TO BAYSIDE BOWL
ALDER STREET
PORTLAND, MAINE

RSA
RYAN SENATORE
ARCHITECTURE
565 CONGRESS STREET
PORTLAND, MAINE 04101
207-650-6414
senatorearchitecture.com

CONSULTANTS:

STRUCTURAL:
Structural Integrity
77 Oak Street
Portland, ME 04101
207-774-4614

REVISIONS:

DATE: JANUARY 29, 2016
PROJECT No. 1452
DRAWN BY: JPF / RRT / RJS
CHECKED BY: RJS
SCALE: AS NOTED

SHEET TITLE:
DETAILS

A5-2