


Reviewed for Code Compliance
Inspections Division
Date: 06/08/16

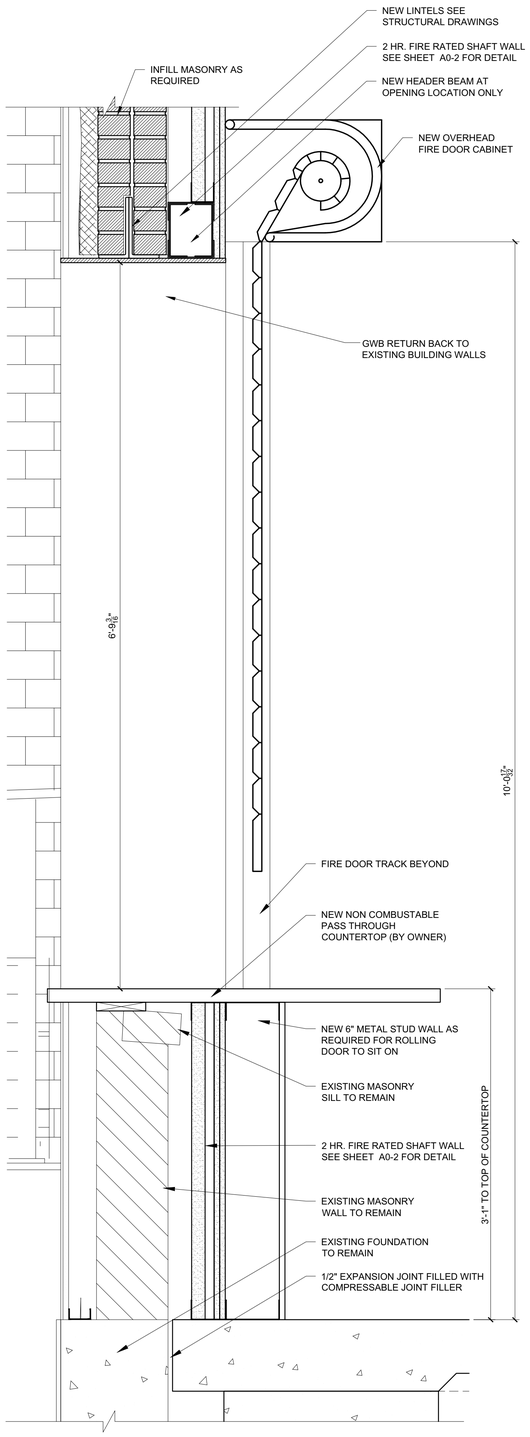


17 NEW ROLL DOWN FIRE DOOR SECTION DETAIL
1 1/2"=1'-0"

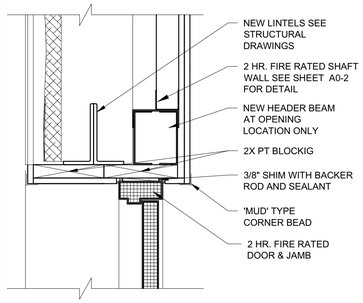


16 DOOR HEADER SECTION DETAIL @ EXISTING BUILDING LOCATION
1-1/2" = 1'-0"

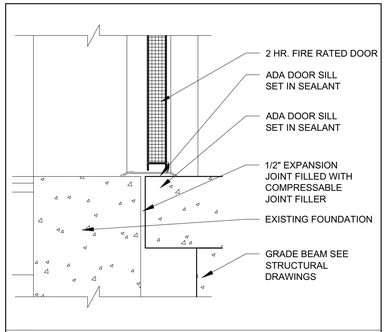


15 DOOR SILL SECTION DETAIL @ EXISTING BUILDING LOCATION
1-1/2" = 1'-0"

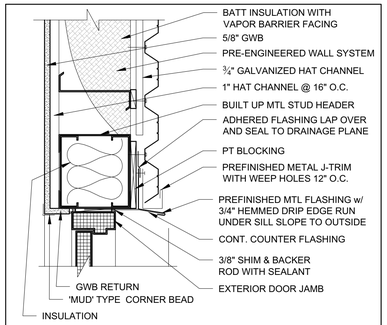


14 EXTERIOR DOOR HEADER SECTION DETAIL
1-1/2" = 1'-0"

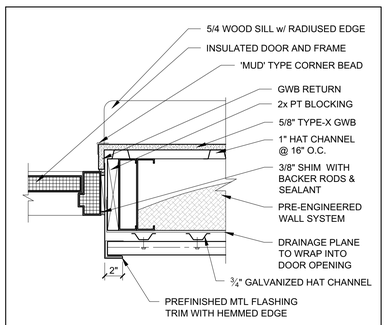


13 TYPICAL EXTERIOR DOOR JAMB PLAN DETAIL
1-1/2" = 1'-0"

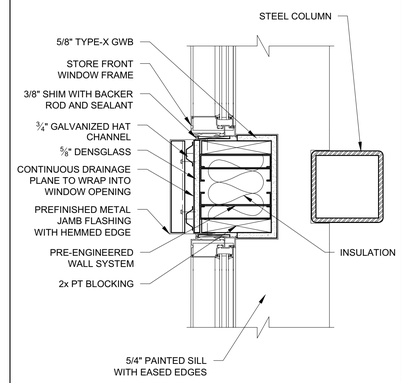


12 DOUBLE WINDOW JAMB PLAN DETAIL @ COLUMN LOCATION
1-1/2" = 1'-0"

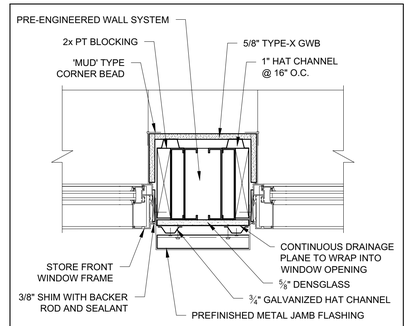


11 DOUBLE WINDOW JAMB PLAN DETAIL
1-1/2" = 1'-0"

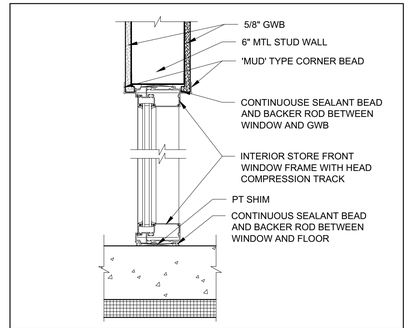


10 INTERIOR WINDOW SECTION DETAIL
1-1/2" = 1'-0"

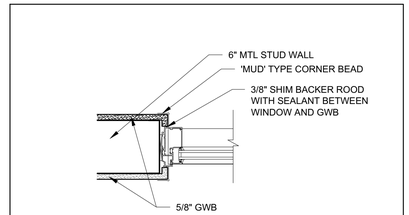


9 INTERIOR WINDOW PLAN DETAIL
1-1/2" = 1'-0"

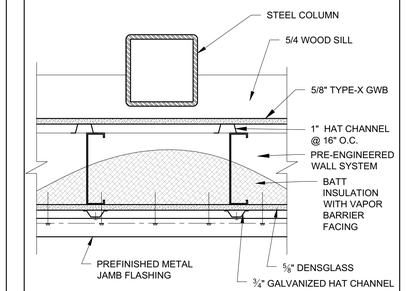


8 COLUMN @EXTERIOR WALL LOCATION PLAN DETAIL
1-1/2" = 1'-0"

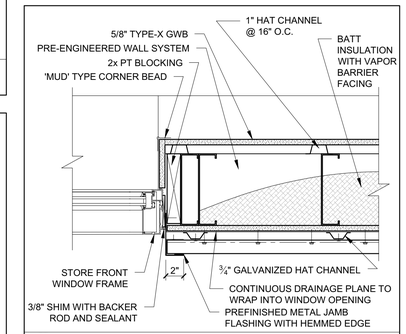


7 TYPICAL WINDOW PLAN DETAIL
1-1/2" = 1'-0"

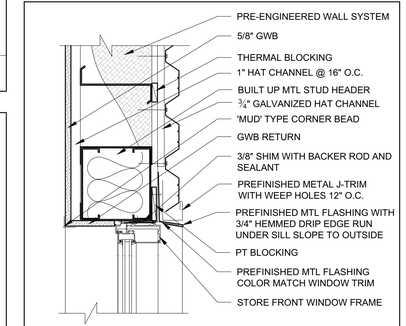


6 TYPICAL WINDOW HEADER SECTION DETAIL
1-1/2" = 1'-0"

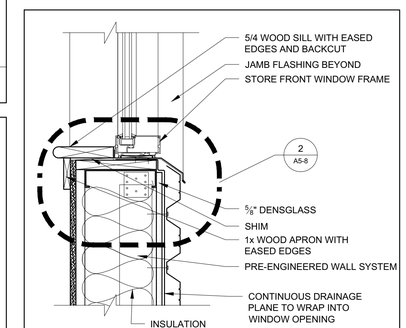


5 WINDOW SILL DETAIL AT PRE-ENGINEERED WALL PANEL SYSTEM
1-1/2" = 1'-0"

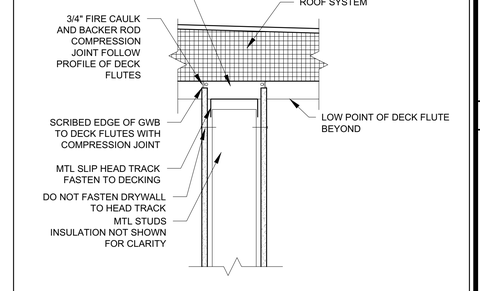


4 TYPICAL FLUTED DECK DETAIL AT RATED WALL INTERSECTION
1-1/2" = 1'-0"

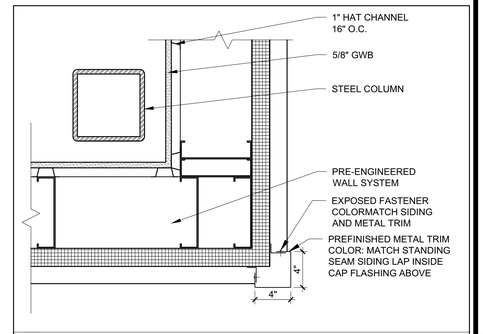

3 TYPICAL BUILDING CORNER PLAN DETAIL @ MUROX PANEL LEVEL
1-1/2" = 1'-0"

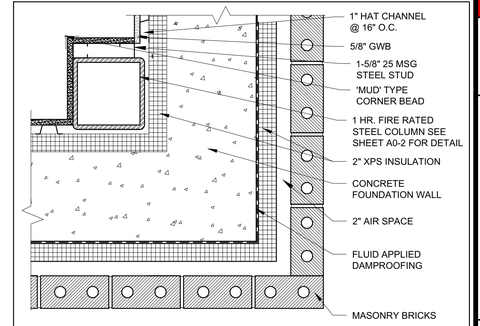

2 TYPICAL BUILDING CORNER PLAN DETAIL @ BRICK VENEER
1-1/2" = 1'-0"

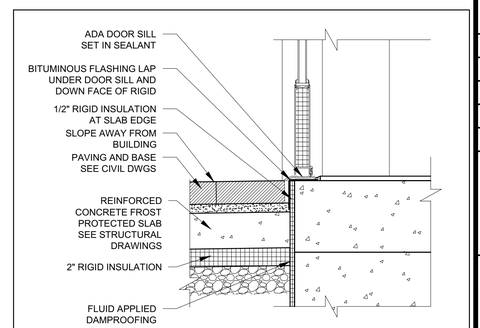

1 MAIN ENTRY DOOR SILL DETAIL
1-1/2" = 1'-0"

REGISTERED ARCHITECT
RYAN J. SENATORE
No. 3322
STATE OF MAINE

© 2016 RYAN SENATORE ARCHITECTURE

ADDITION TO BAYSIDE BOWL

ALDER STREET
PORTLAND, MAINE

RSA
RYAN SENATORE
ARCHITECTURE
565 CONGRESS STREET
PORTLAND, MAINE 04101
207-650-6414
senatorearchitecture.com

CONSULTANTS:
STRUCTURAL:
Structural Integrity
77 Oak Street
Portland, ME 04101
207-774-4614

REVISIONS:

DATE:	JANUARY 29, 2016
PROJECT No.	1452
DRAWN BY:	JPF / RRT / RJS
CHECKED BY:	RJS
SCALE:	AS NOTED

SHEET TITLE:
DETAILS

A5-3