


Reviewed for Code Compliance
Inspections Division
Date: 06/08/16

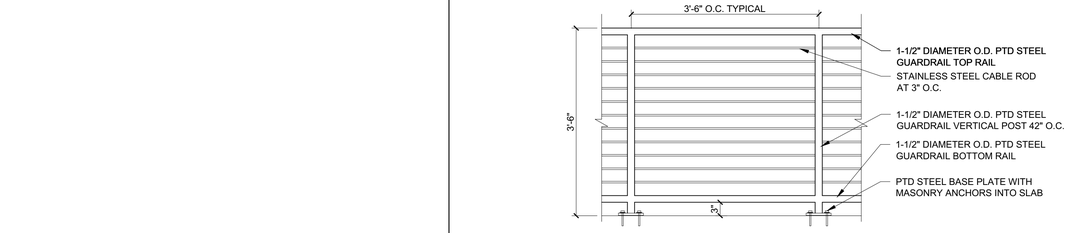


7 MEZZANINE GUARDRAIL ELEVATION DETAIL
3/4" = 1'-0"

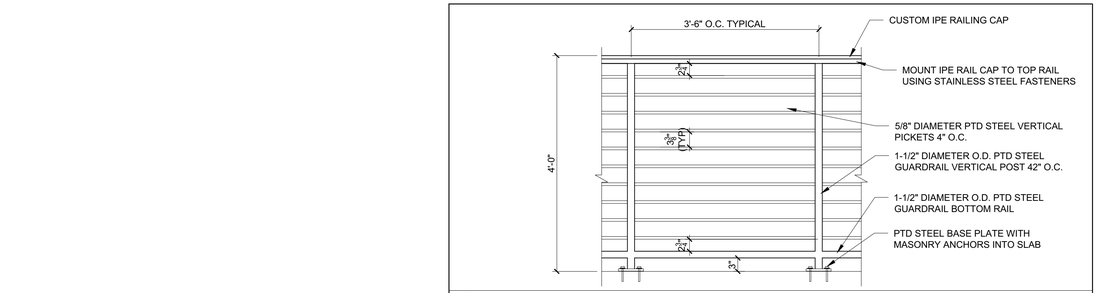


6 ROOF TOP GUARD RAIL ELEVATION DETAIL
3/4" = 1'-0"

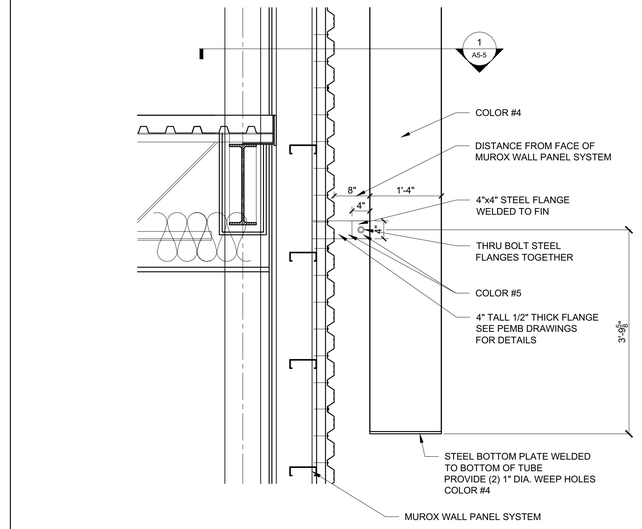


3 SIDE FIRE STAIR EXIT CANOPY PLAN DETAIL
3/4" = 1'-0"

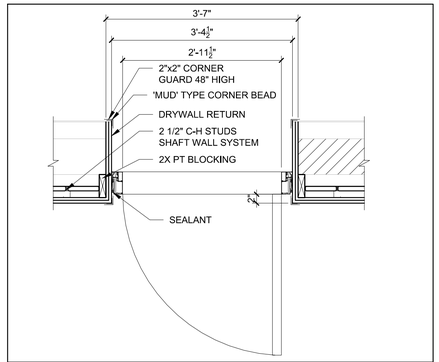


9 NEW TO EXISTING DOOR WAY PLAN DETAIL
3/4" = 1'-0"

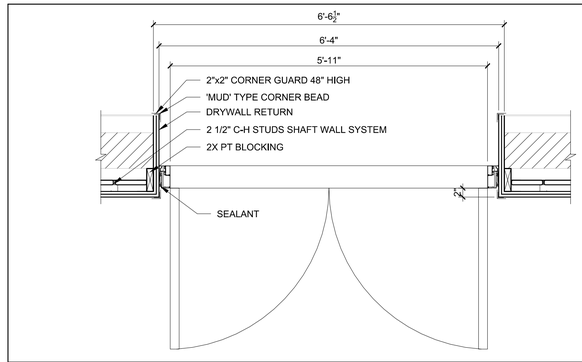


5 NEW TO EXISTING DOOR WAY PLAN DETAIL
3/4" = 1'-0"

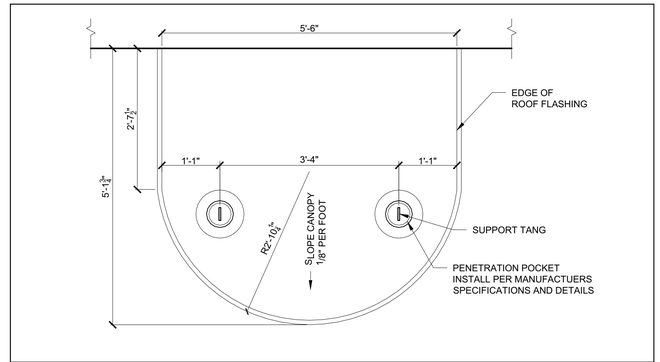


2 SIDE FIRE STAIR EXIT CANOPY PLAN DETAIL
3/4" = 1'-0"

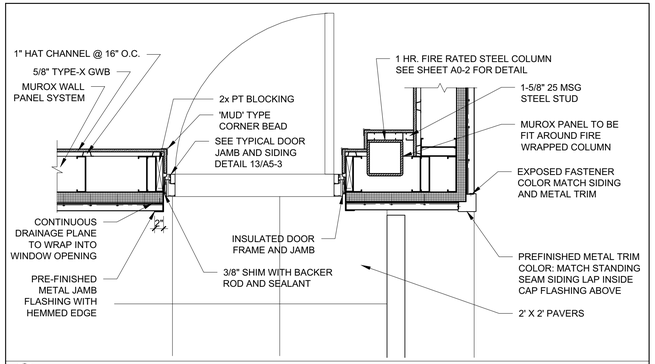

8 ROOF DECK EXTERIOR DOOR PLAN DETAIL
3/4" = 1'-0"

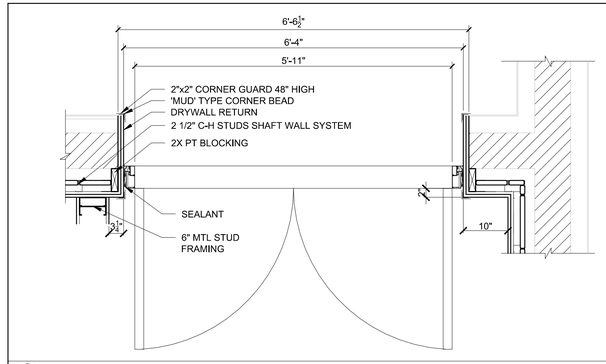

4 NEW TO EXISTING DOOR WAY PLAN DETAIL
3/4" = 1'-0"

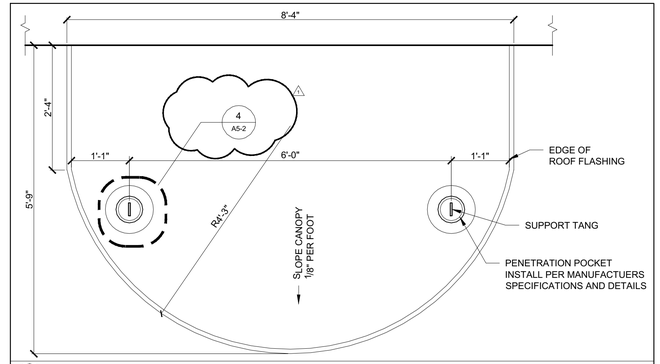

1 SIDE ENTRY CANOPY PLAN DETAIL
3/4" = 1'-0"

REGISTERED ARCHITECT
RYAN J. SENATORE
No. 3322
STATE OF MAINE

© 2016 RYAN SENATORE ARCHITECTURE

ADDITION TO BAYSIDE BOWL

ALDER STREET
PORTLAND, MAINE

RSA
RYAN SENATORE
ARCHITECTURE
565 CONGRESS STREET
PORTLAND, MAINE 04101
207-650-6414
senatorearchitecture.com

CONSULTANTS:

STRUCTURAL:
Structural Integrity
77 Oak Street
Portland, ME 04101
207-774-4614

REVISIONS:
1 REVISION #1 06/03/16

DATE:	MAY 4, 2016
PROJECT No.	1452
DRAWN BY:	JPF / RRT / RJS
CHECKED BY:	RJS
SCALE:	AS NOTED

SHEET TITLE:
DETAILS

A5-4