


Reviewed for Code Compliance
Inspections Division
Date: 06/08/16

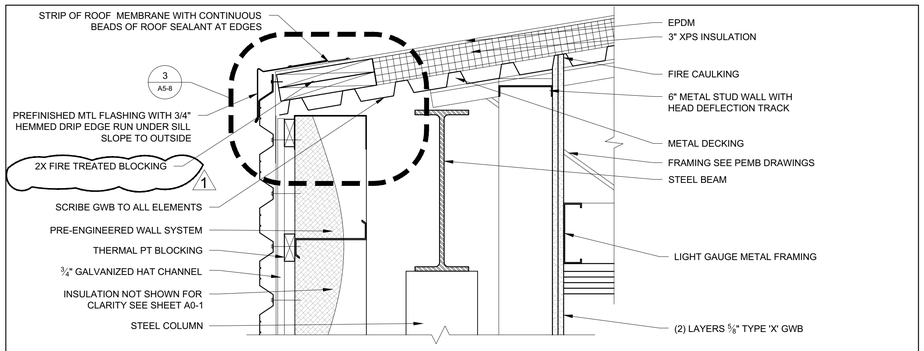


9 WEST STAIR ROOF EDGE DETAIL (LOWER PORTION)
1 1/2" = 1'-0"

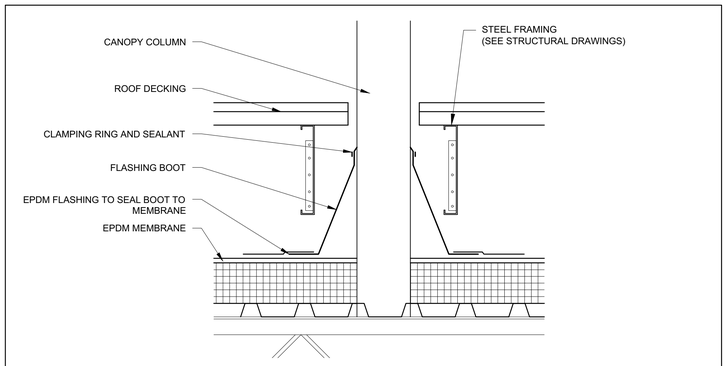


6 ROOF DECK CANOPY COLUMN ROOF PENTRATION SECTION DETAIL
1 1/2" = 1'-0"

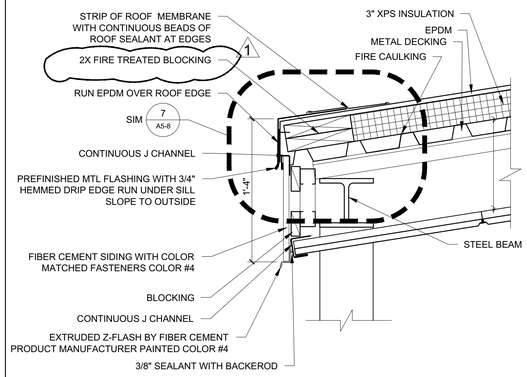


3 ROOF DECK CANOPY EDGE DETAIL (LOWER PORTION)
1 1/2" = 1'-0"

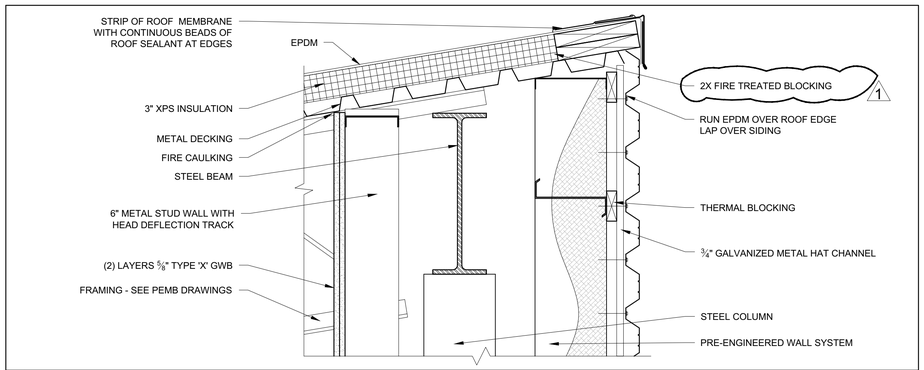


8 WEST STAIR ROOF EDGE DETAIL (UPPER PORTION)
1 1/2" = 1'-0"

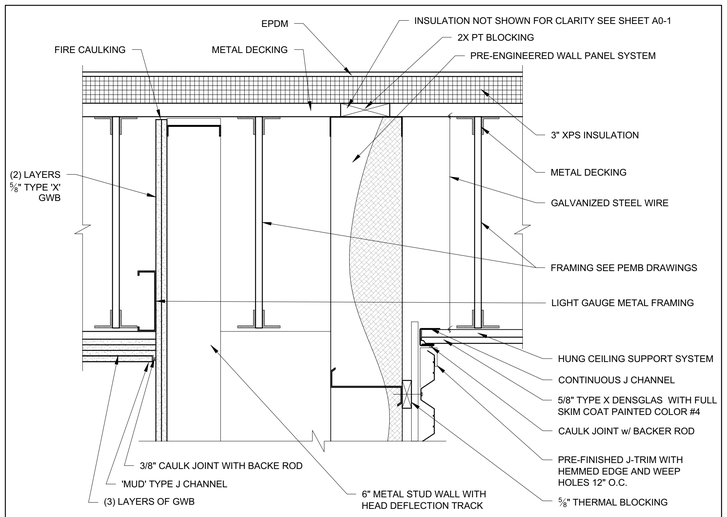


5 ROOF DECK CANOPY MEETS WEST STAIR ROOF SECTION DETAIL
1 1/2" = 1'-0"

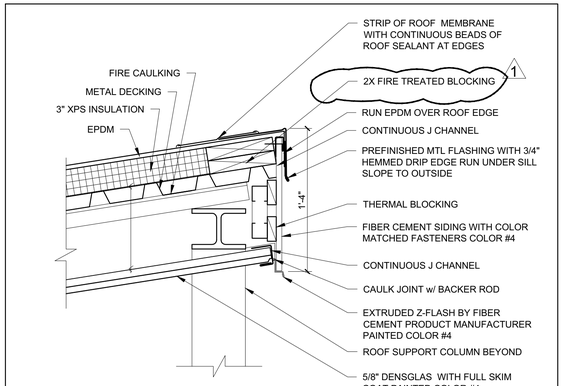


2 ROOF DECK CANOPY EDGE DETAIL (UPPER PORTION)
1 1/2" = 1'-0"

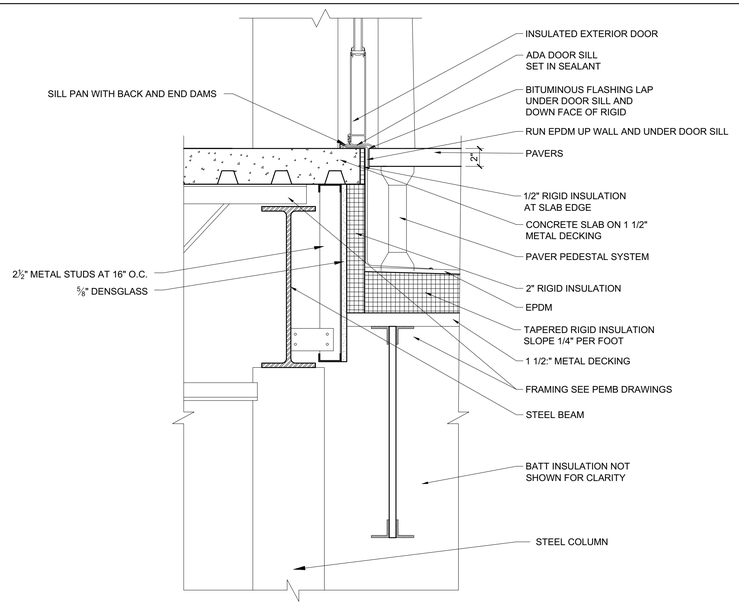

7 ROOF DECK DOOR SILL SECTION DETAIL
1-1/2" = 1'-0"

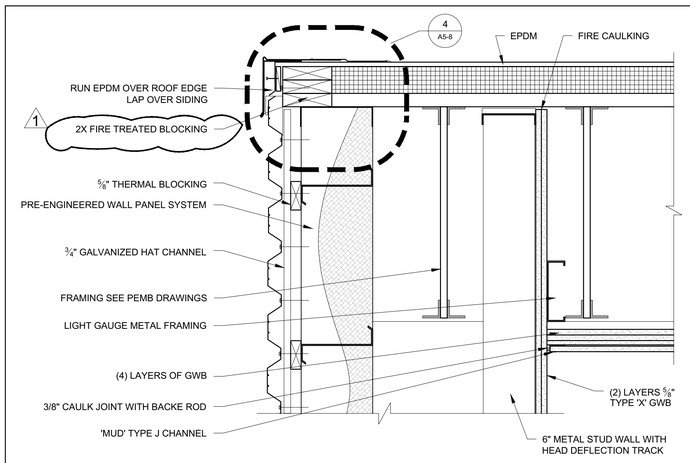

4 WEST STAIR WALL MEETS ROOF EDGE DETAIL (RAKE LOCATION)
1 1/2" = 1'-0"

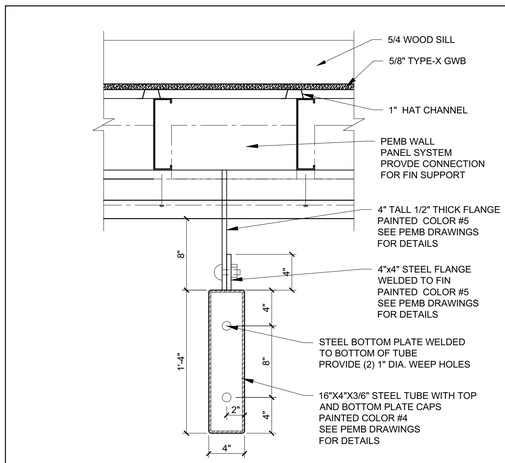

1 BUILDING FIN CONNECTION PLAN DETAIL
1 1/2" = 1'-0"

RYAN J. SENATORE
No. 3322
STATE OF MAINE
REGISTERED ARCHITECT

© 2016 RYAN SENATORE ARCHITECTURE

ADDITION TO BAYSIDE BOWL

ALDER STREET
PORTLAND, MAINE

RSA
RYAN SENATORE
ARCHITECTURE
565 CONGRESS STREET
PORTLAND, MAINE 04101
207-650-6414
senatorearchitecture.com

CONSULTANTS:

STRUCTURAL:
Structural Integrity
77 Oak Street
Portland, ME 04101
207-774-4614

REVISIONS:
1 REVISION #1 06/03/16

DATE:	MAY 4, 2016
PROJECT No.	1452
DRAWN BY:	JPF / RRT / RJS
CHECKED BY:	RJS
SCALE:	AS NOTED

SHEET TITLE:
DETAILS

A5-5