


Reviewed for Code Compliance
Inspections Division
City of Portland, Maine
Date: 06/08/16

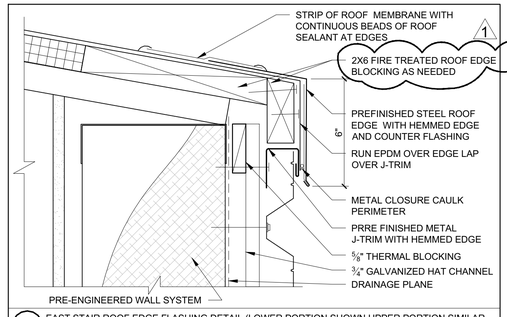


11 EAST STAIR ROOF EDGE FLASHING DETAIL (LOWER PORTION SHOWN UPPER PORTION SIMILAR
3" = 1'-0"

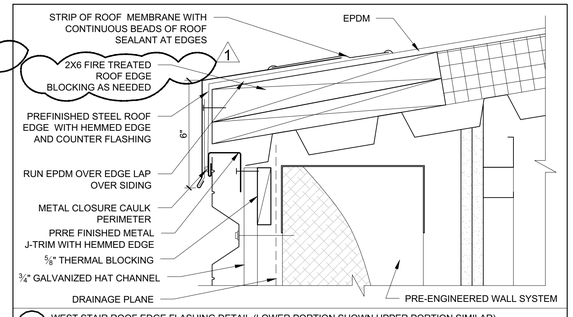


7 WEST STAIR ROOF EDGE FLASHING DETAIL (LOWER PORTION SHOWN UPPER PORTION SIMILAR)
3" = 1'-0"

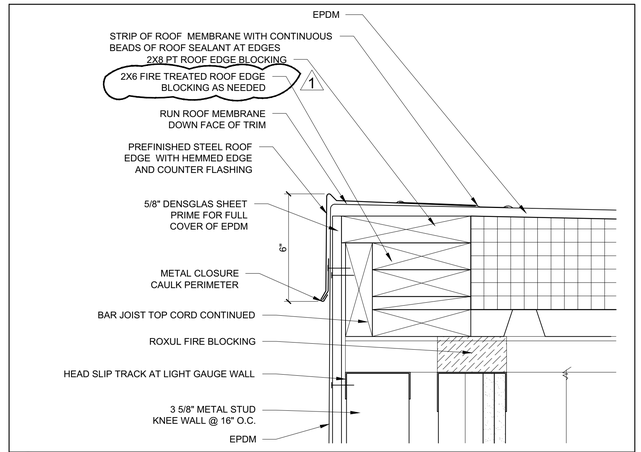


3 EDGE OF ROOF FLASHING DETAIL @ EXISTING BUILDING LOCATION
3" = 1'-0"

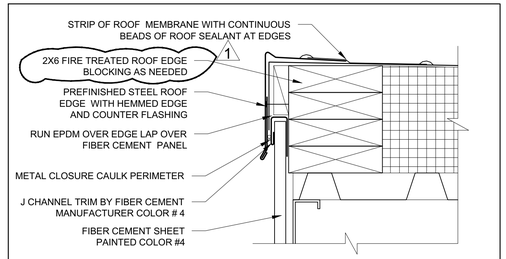


10 ENTRY CANOPY ROOF EDGE FLASHING DETAIL
3" = 1'-0"

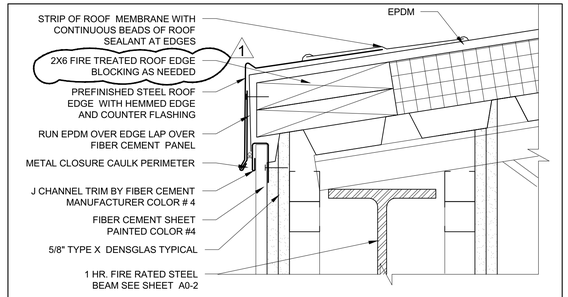


6 CANOPY ROOF EDGE FLASHING DETAIL (LOWER PORTION SHOWN UPPER PORTION SIMILAR
3" = 1'-0"

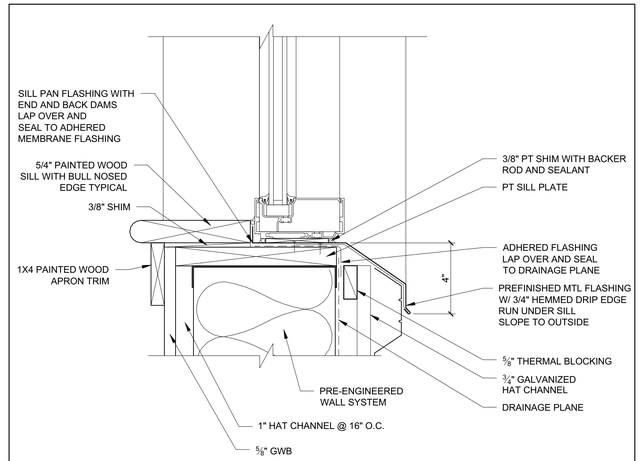


2 WINDOW SILL FLASHING DETAIL AT PRE-ENGINEERED WALL SYSTEM
3" = 1'-0"

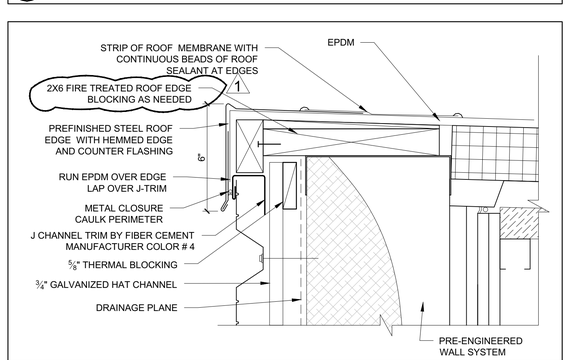

5 ROOF EDGE FLASHING DETAIL
3" = 1'-0"

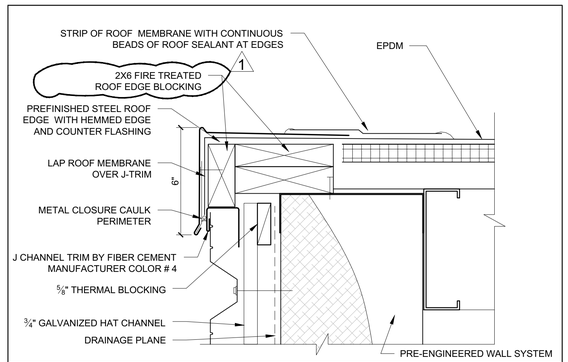

4 ROOF EDGE FLASHING DETAIL
3" = 1'-0"

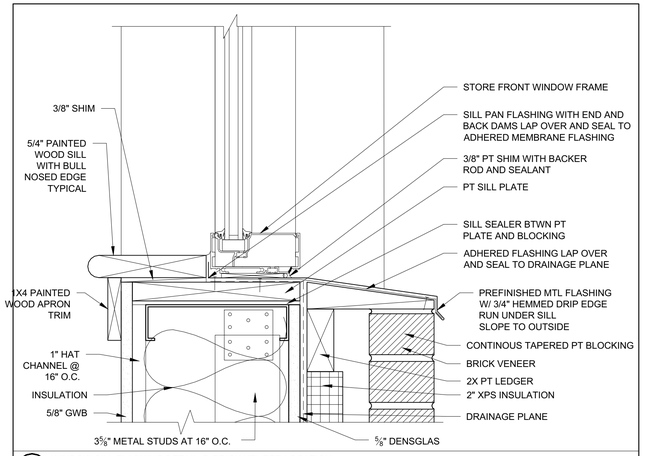

1 WINDOW SILL FLASHING DETAIL @ BRICK VENEER LOCATION
3" = 1'-0"

REGISTERED ARCHITECT
RYAN J. SENATORE
No. 3322
STATE OF MAINE

© 2016 RYAN SENATORE ARCHITECTURE

ADDITION TO BAYSIDE BOWL

ALDER STREET
PORTLAND, MAINE

RSA
RYAN SENATORE
ARCHITECTURE
565 CONGRESS STREET
PORTLAND, MAINE 04101
207-650-6414
senatorearchitecture.com

CONSULTANTS:
STRUCTURAL:
Structural Integrity
77 Oak Street
Portland, ME 04101
207-774-4614

REVISIONS:
1 REVISION #1 06/03/16

DATE: MAY 4, 2016
PROJECT No. 1452
DRAWN BY: JPF / RRT / RJS
CHECKED BY: RJS
SCALE: AS NOTED

SHEET TITLE:
DETAILS

A5-8