

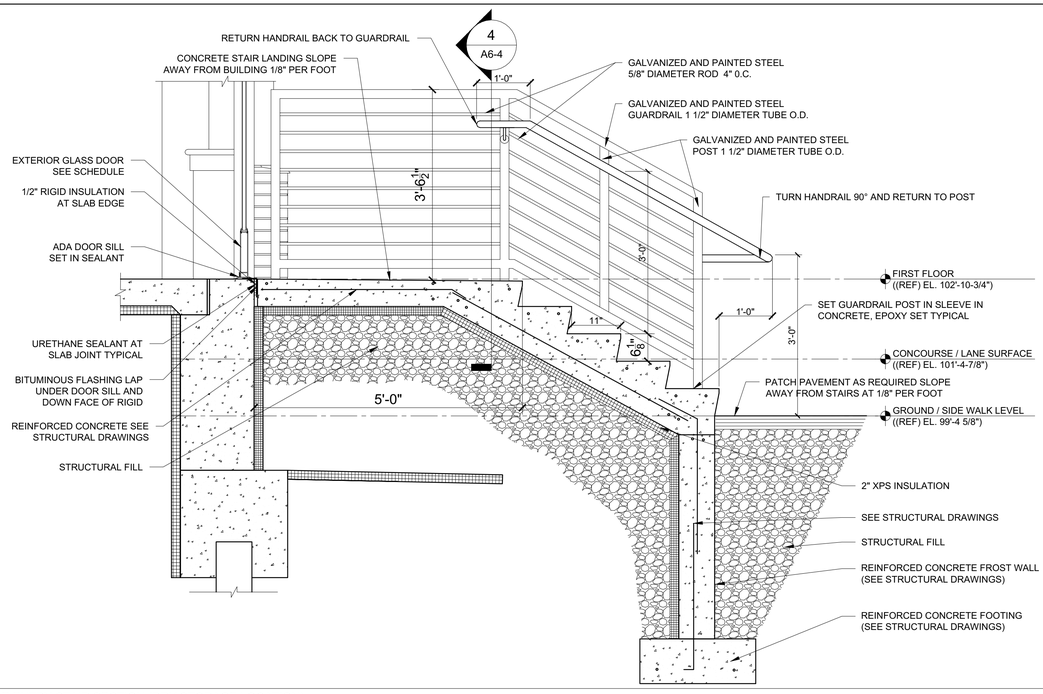



2 SIDE ENTRY STAIR SECTION (DRY STORAGE LOCATION)
3/4" = 1'-0"

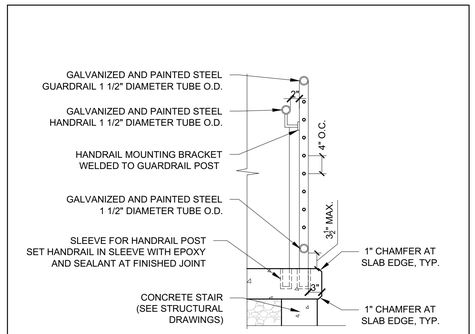

4 GUARD RAIL SECTION DETAIL AT EXTERIOR STAIRS
3/4" = 1'-0"

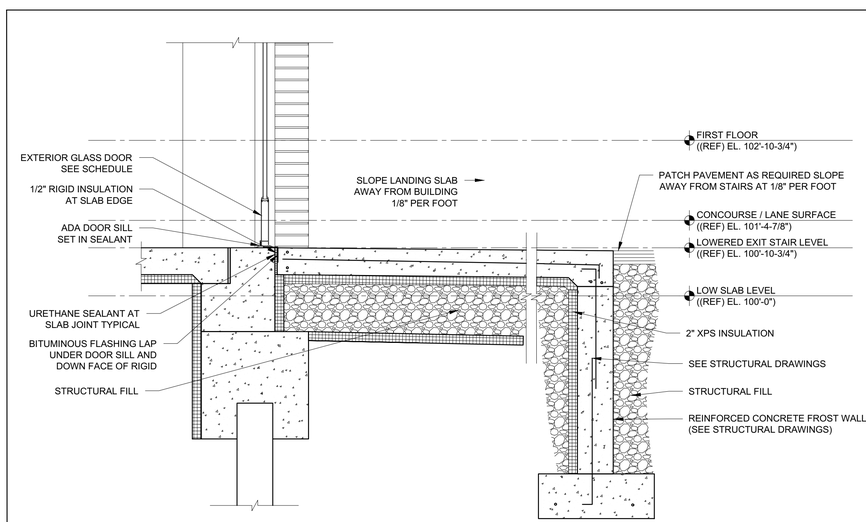

3 SECTION DETAIL @ EAST STAIR EXTERIOR DOOR
3/4" = 1'-0"

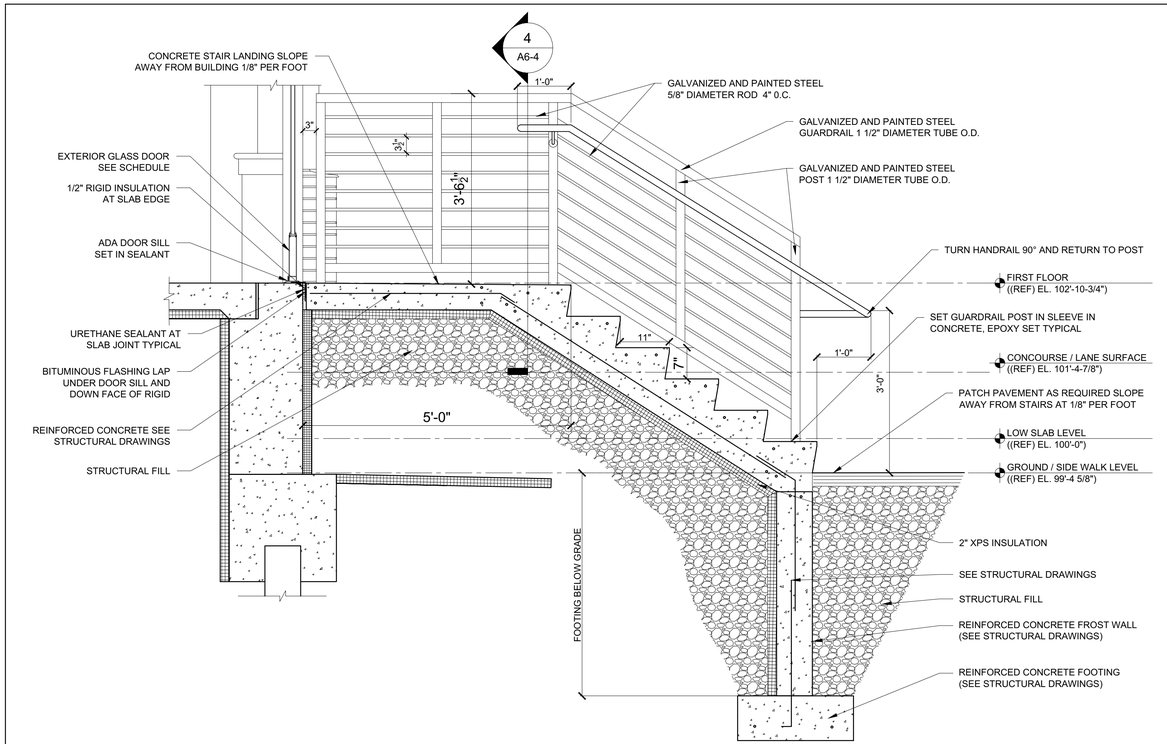

1 SIDE ENTRY STAIR SECTION (DINING / LOUNGE LOCATION)
3/4" = 1'-0"

Reviewed for Code Compliance
Inspections Division
Date: 06/08/16

REGISTERED ARCHITECT
RYAN J. SENATORE
No. 3322
STATE OF MAINE

© 2016 RYAN SENATORE ARCHITECTURE

ADDITION TO BAYSIDE BOWL

ALDER STREET

PORTLAND, MAINE

RSA
RYAN SENATORE
ARCHITECTURE
565 CONGRESS STREET
PORTLAND, MAINE 04101
207-650-6414
senatorearchitecture.com

CONSULTANTS:

STRUCTURAL:
Structural Integrity
77 Oak Street
Portland, ME 04101
207-774-4614

REVISIONS:

DATE:	JANUARY 29, 2016
PROJECT No.	1452
DRAWN BY:	JPF / RRT / RJS
CHECKED BY:	RJS
SCALE:	AS NOTED

SHEET TITLE:

EXTERIOR RAMP AND STAIR DETAILS

A6-4