


Reviewed for Code Compliance
Inspections Services
Date: 06/08/16

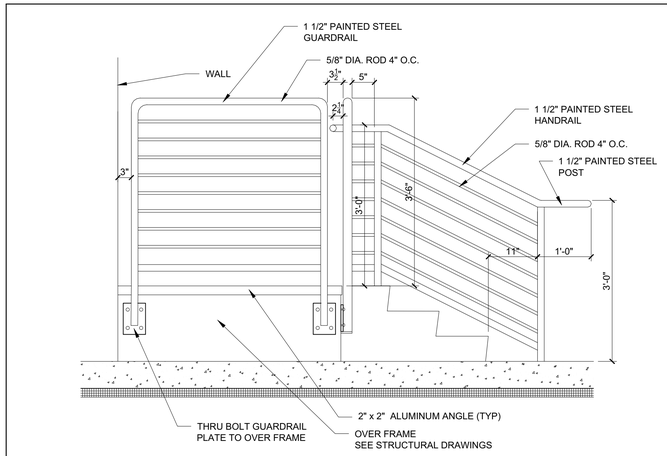


7 OVER FRAME ELEVATION DETAIL (LOCATED AT MECHANICAL AREA ENTRY)
3/4" = 1'-0"

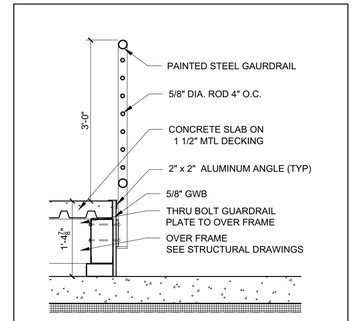


4 OVER FRAME GUARDRAIL SECTION DETAIL
3/4" = 1'-0"

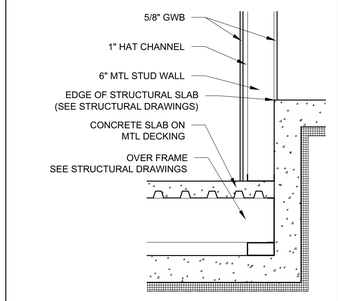


3 OVER FRAME MEETS WALL
3/4" = 1'-0"

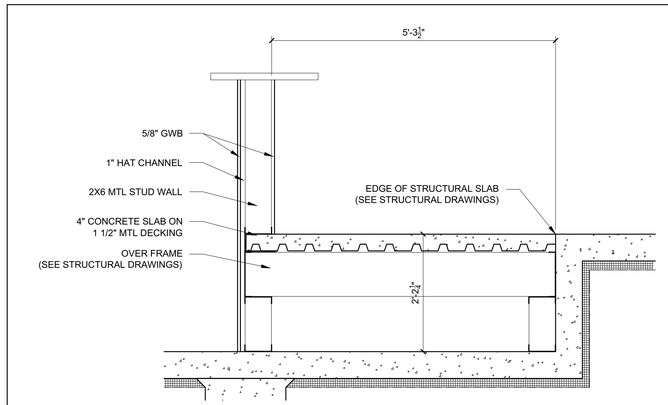


6 OVER FRAME SECTION VIEW DETAIL (LOCATED AT SHOE COUNTER)
3/4" = 1'-0"

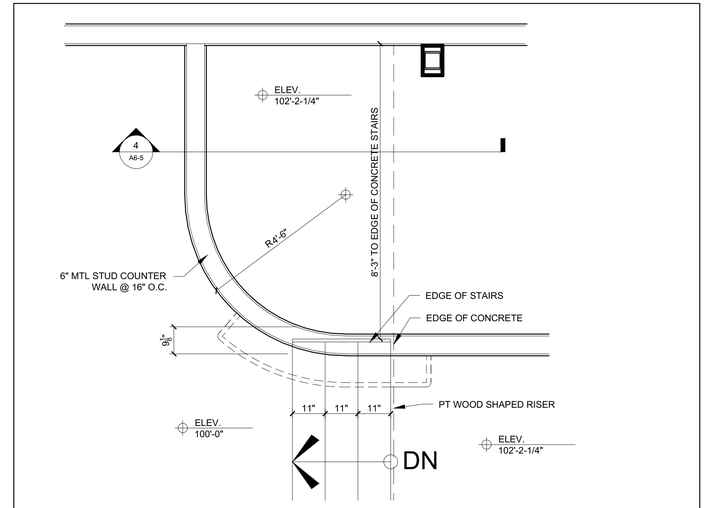

2 OVER FRAME PLAN VIEW DETAIL (LOCATED AT SHOE COUNTER)
1/2" = 1'-0"

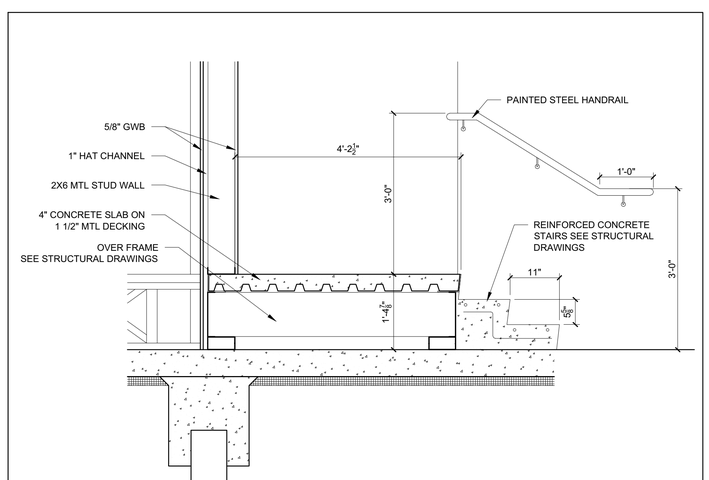

5 TYPICAL SECTION DETAIL OF HANDRAIL AT WALL
3/4" = 1'-0"

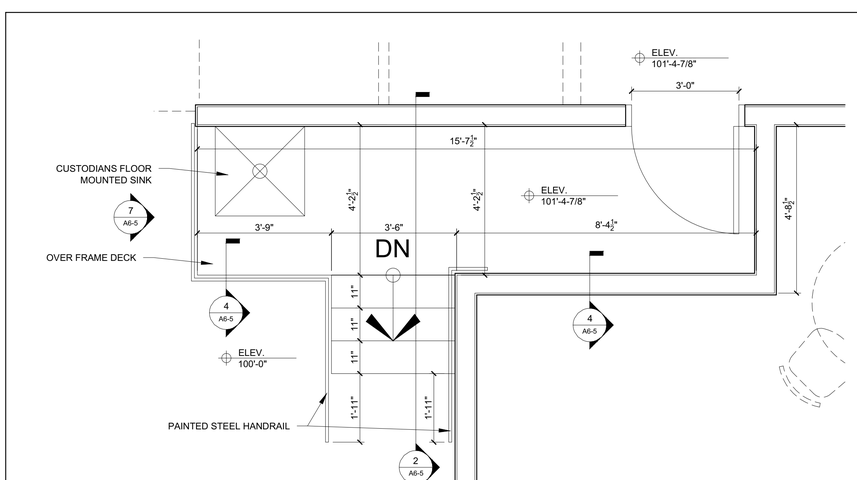

1 OVER FRAME PLAN VIEW DETAIL (LOCATED AT MECHANICAL AREA ENTRY)
1/2" = 1'-0"

REGISTERED ARCHITECT
RYAN J. SENATORE
No. 3322
STATE OF MAINE

© 2016 RYAN SENATORE ARCHITECTURE

ADDITION TO BAYSIDE BOWL

ALDER STREET
PORTLAND, MAINE

RSA
RYAN SENATORE
ARCHITECTURE
565 CONGRESS STREET
PORTLAND, MAINE 04101
207-650-6414
senatorearchitecture.com

CONSULTANTS:

STRUCTURAL:
Structural Integrity
77 Oak Street
Portland, ME 04101
207-774-4614

REVISIONS:

DATE:	JANUARY 29, 2016
PROJECT No.	1452
DRAWN BY:	JPF / RRT / RJS
CHECKED BY:	RJS
SCALE:	AS NOTED

SHEET TITLE:
OVER FRAME DETAILS

A6-5