


Reviewed for Code Compliance
Inspections Division
City of Portland, Maine
Date: 06/08/16

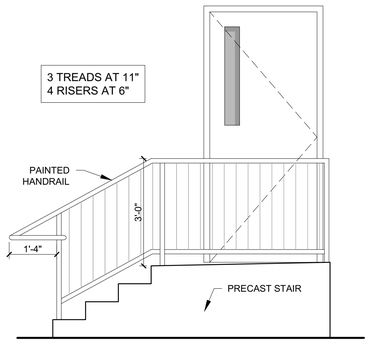

3 EXTERIOR PRECAST SIDE STAIR
1/2" = 1'-0"

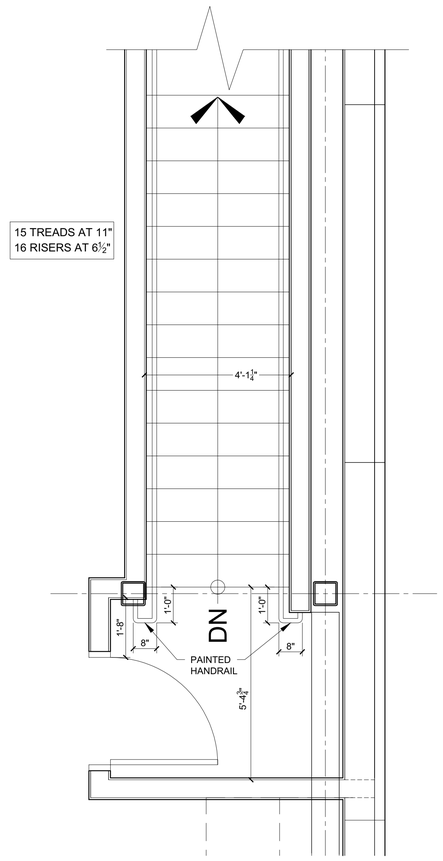

2 MEZZANINE STAIR
1/2" = 1'-0"

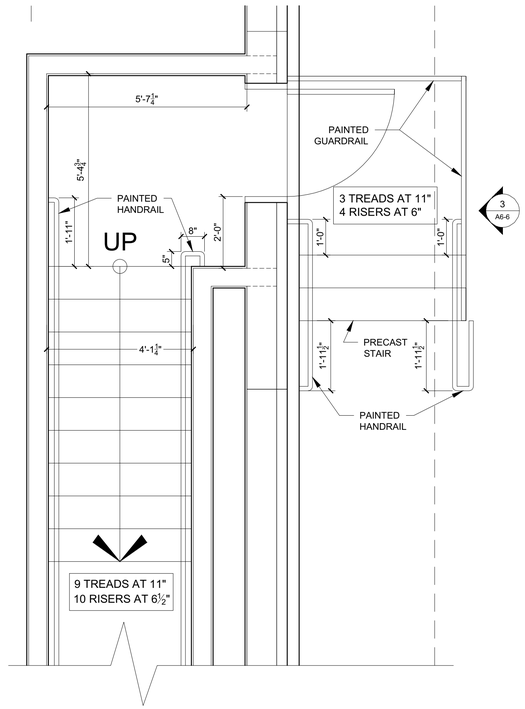

1 MEZZANINE STAIR
1/2" = 1'-0"

REGISTERED ARCHITECT
RYAN J.
SENATORE
No. 3322
STATE OF MAINE

© 2016 RYAN SENATORE
ARCHITECTURE

ADDITION TO BAYSIDE BOWL

ALDER STREET
PORTLAND, MAINE

RSA
RYAN SENATORE
ARCHITECTURE
565 CONGRESS STREET
PORTLAND, MAINE 04101
207-650-6414
senatorearchitecture.com

CONSULTANTS:

STRUCTURAL:
Structural Integrity
77 Oak Street
Portland, ME 04101
207-774-4614

REVISIONS:

DATE: JANUARY 29, 2016

PROJECT No. 1452

DRAWN BY: JPF / RRT / RJS

CHECKED BY: RJS

SCALE: AS NOTED

SHEET TITLE:
MEZZANINE
STAIR DETAILS

A6-6