
GENERAL NOTES
FRAME CLEARANCES SHOWN ARE APPROXIMATE AND MAY VARY DUE TO CONDITIONS (DEFLECTION).

VERTICAL CLEARANCE DIMENSIONS ARE FROM FINISHED FLOOR REFERENCE ELEVATION.

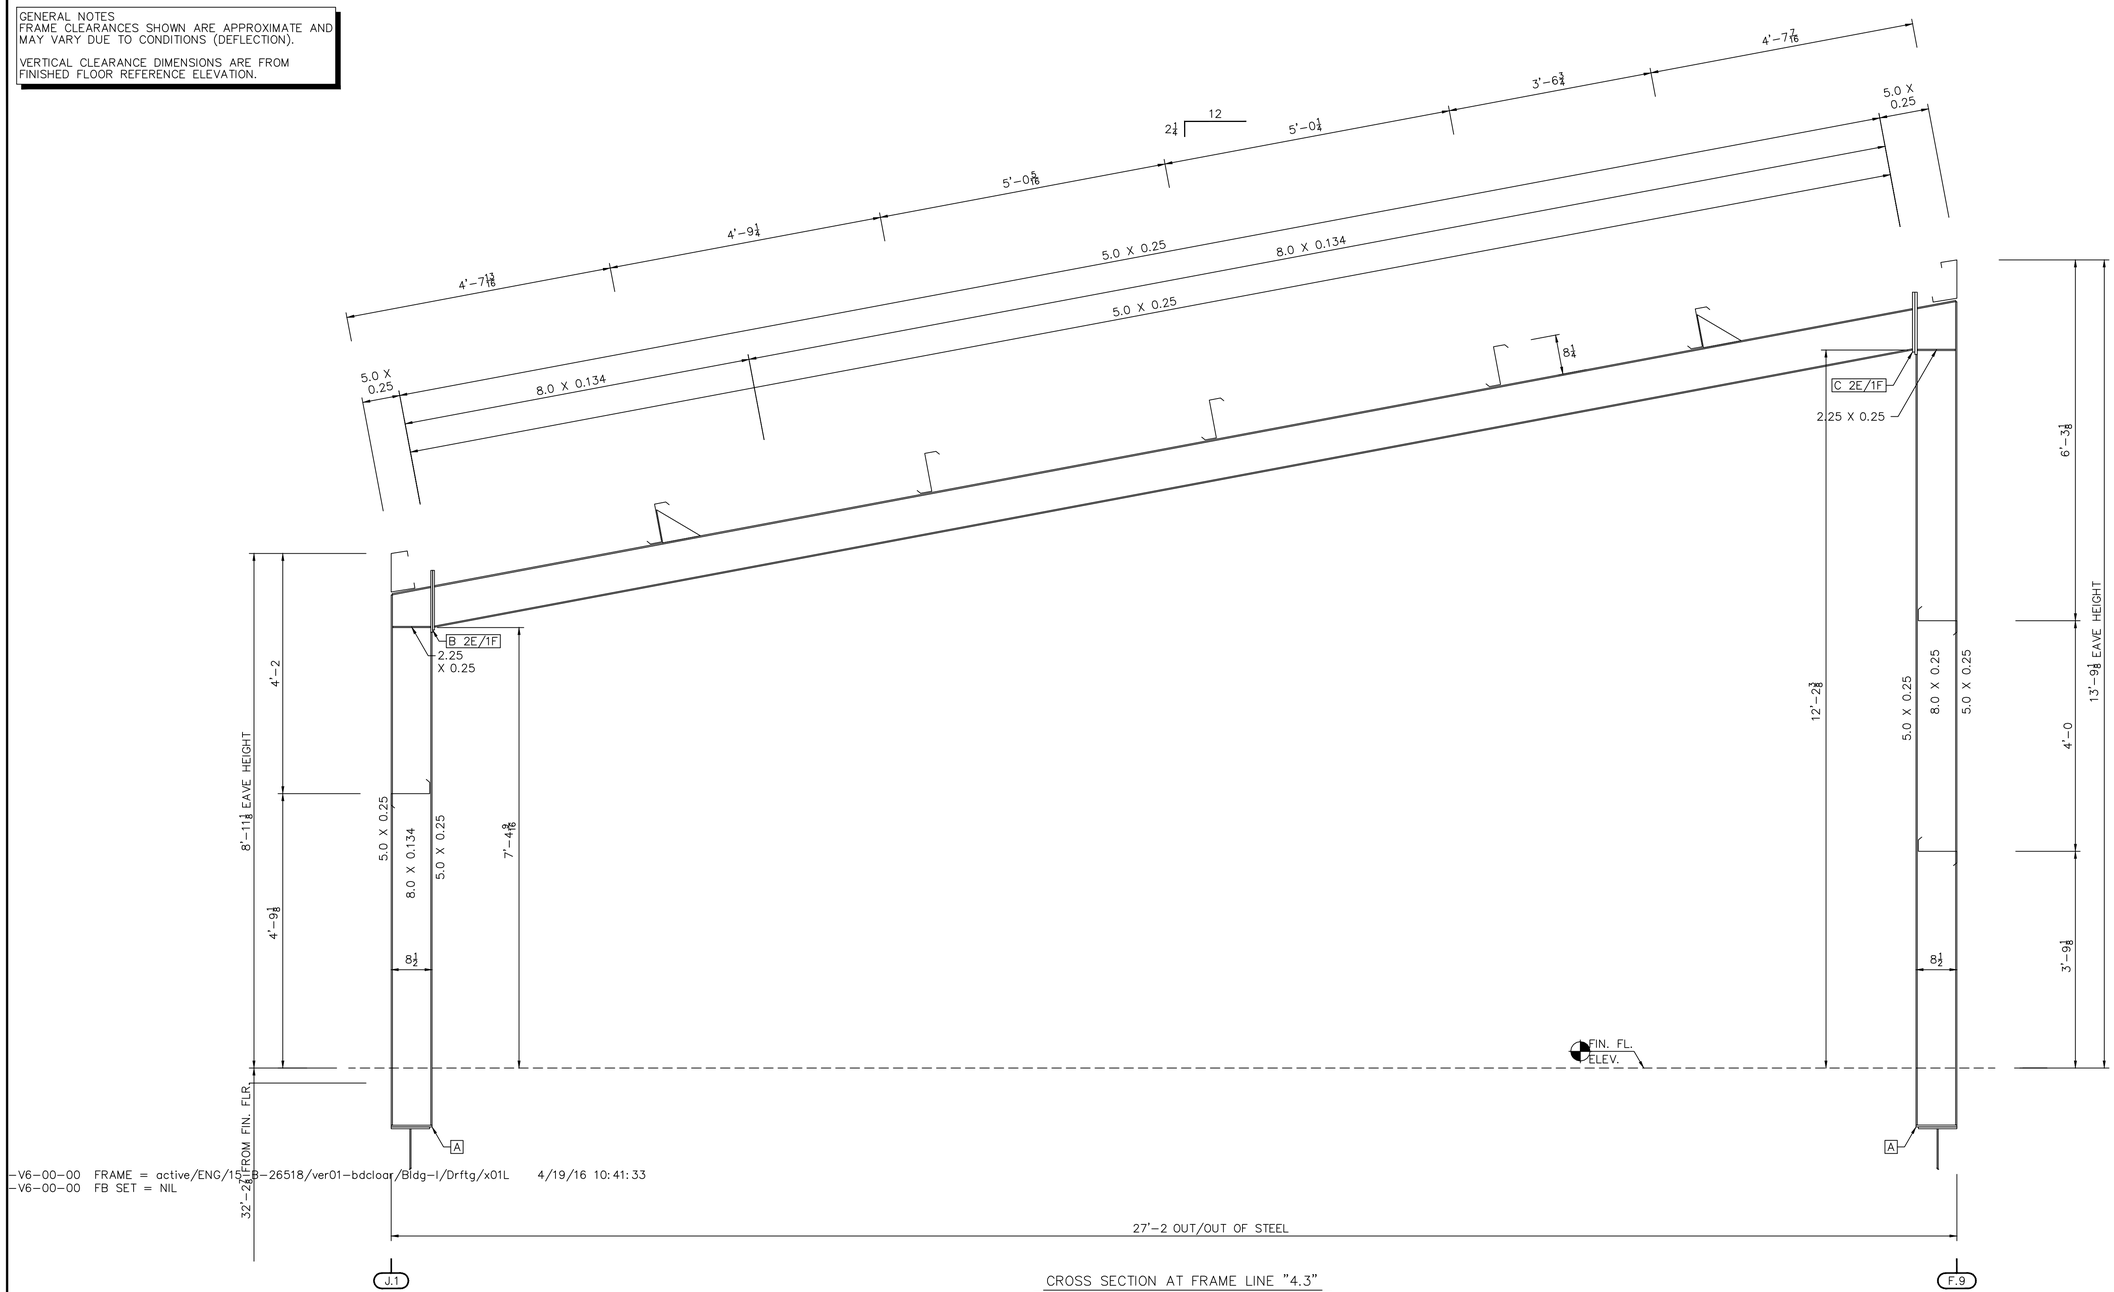


CROSS SECTION AT FRAME LINE "4.3"

-V6-00-00 FRAME = active/ENG/15-B-26518/ver01-bdcloar/Bldg-1/Drftg/x01L 4/19/16 10:41:33
-V6-00-00 FB SET = NIL

| | PLATE SIZE TABLE | | SPLICE BOLT TABLE | | | |
|---|---|---|---|---|---|---|
| CONN. | LOW SIDE | HIGH SIDE | QTY. SIZE | TYPE | HARDENED WASHERS | BEVELED WASHERS |
| A | 6 X 0.375 X 8 1/2 | | | | | |
| B | 6 X 0.375 X 1'-0 3/8 | 6 X 0.375 X 1'-0 3/8 | (6) 3/4 X 1 3/4 | A325 B&N | 0 | 0 |
| C | 6 X 0.5 X 1'-0 7/16 | 6 X 0.5 X 1'-0 15/16 | (6) 3/4 X 2" | A325 B&N | 0 | 0 |

Reviewed for Code Compliance
Approved with Comments
Resubmittal Required
Date: 06/08/16

| Revision | Date | Description | By | Ck'd |
|---|---|---|---|---|

A&S BUILDING SYSTEMS
1880 HWY. 116, CARYVILLE, TENNESSEE 37714
PHONE: 865-426-2141 FAX: 865-426-2011

Project Name & Location:
BAYSIDE BOWL ADDITION
58 ALDER STREET
PORTLAND, ME. 04101

Customer:
AMERICAN AERIAL SERVICES. INC.
33 ALLEN AVENUE EXT.
FALMOUTH, ME. 04105

Drawing Status:
☐ Preliminary (Not For Construction)
☐ For Approval (Not For Construction)
☒ For Construction Permit
☐ For Erector Installation

| | |
|---|---|
| Scale: | NOT TO SCALE |
| Drawn by: | DRF 4/26/16 |
| Checked by: | NC 4/26/16 |
| Project Engineer: | BDC |
| Job Number: | 15-B-26518-1 |
| Sheet Number: | E25 of 30 |

The engineer whose seal appears hereon is an employee for the manufacturer for the materials described herein. Said seal or certification is limited to the products designed and manufactured by manufacturer only. The undersigned engineer is not the overall engineer of record for this project.

Lee W. Lowe, P.E.
Maine P.E. 8861

Apr 26, 2016

STATE OF MAINE LEE W. LOWE 8861 LICENSED PROFESSIONAL ENGINEER