

Z_SECTION LAP TABLE			
SYMBOL	LAP (LENGTH)	SYMBOL	LAP (LENGTH)
S	0'-2" (3⅜")	T	2'-4"(2'-5⅜")
R	1'-4"(1'-5⅜")	V	3'-0"(3'-1⅜")

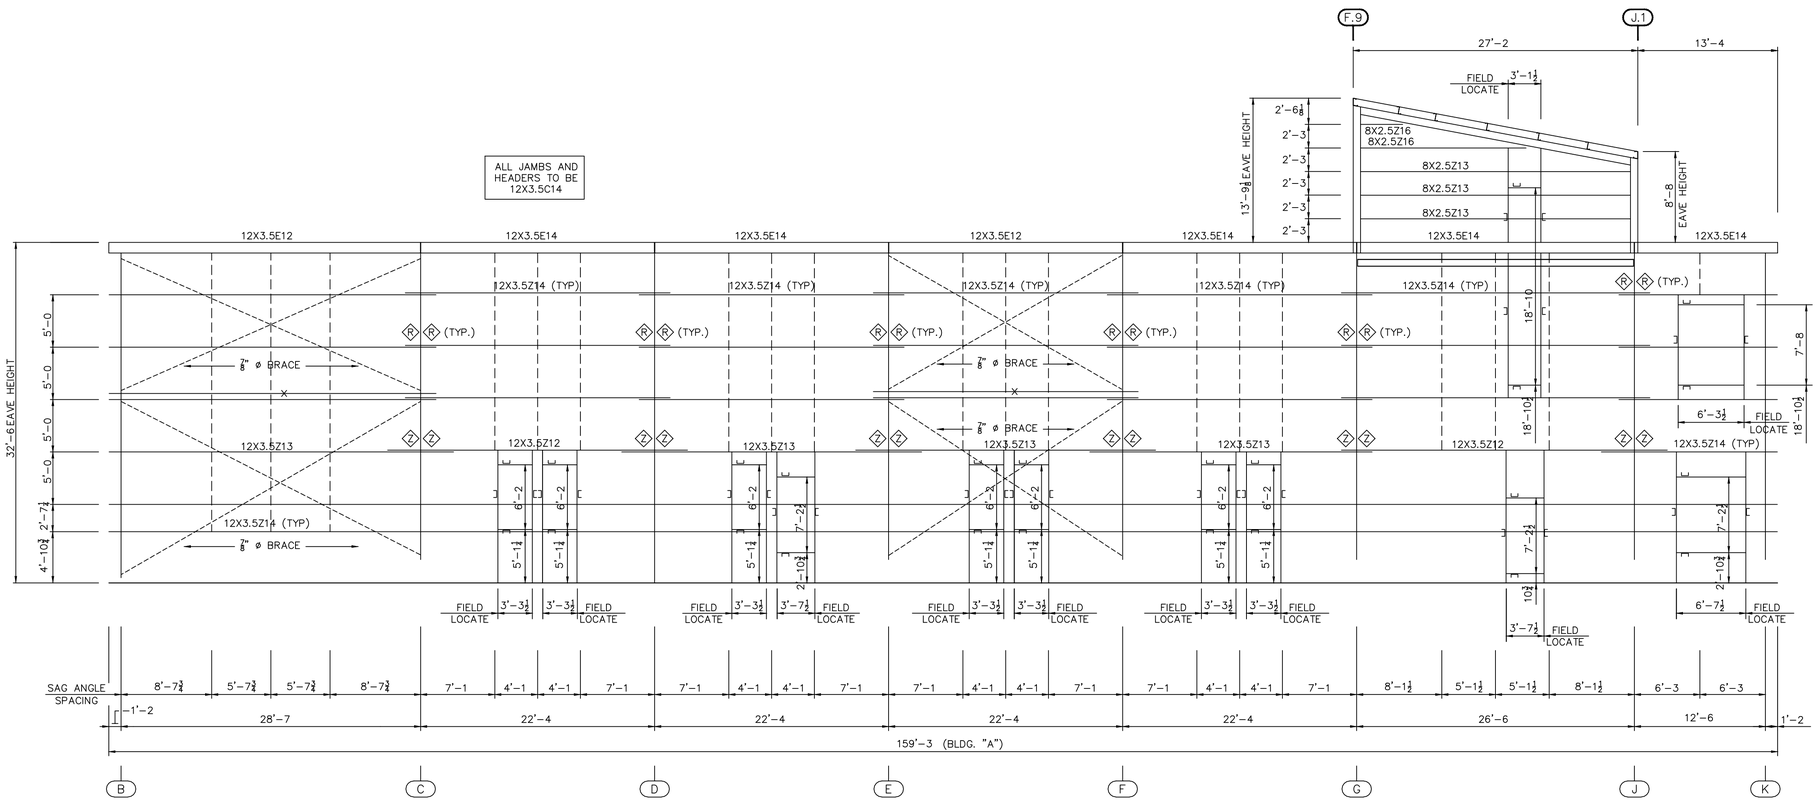

SIDEWALL ELEVATION "SWA" AT GRID LINE "?"

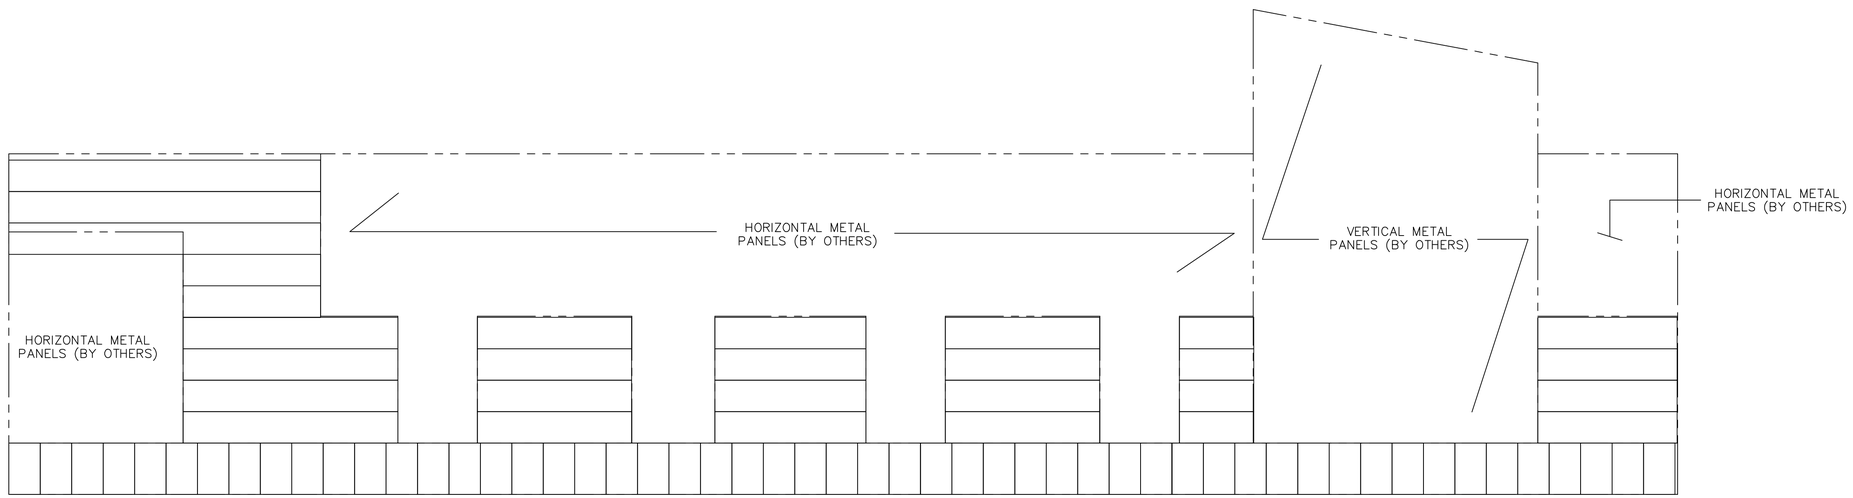

SIDEWALL ELEVATION "SWA" AT GRID LINE "5"
BUILDING "A"

Revision	Date	Description	By	Ck'd

Reviewed for Code Compliance
Approved with Conditions
Permit Not Required
Date: 06/08/16

A&S BUILDING SYSTEMS
1880 HWY. 116, CARYVILLE, TENNESSEE 37714
PHONE: 865-426-2141 FAX: 865-426-2011

Project Name & Location:
BAYSIDE BOWL ADDITION
58 ALDER STREET
PORTLAND, ME. 04101

Customer:
AMERICAN AERIAL SERVICES. INC.
33 ALLEN AVENUE EXT.
FALMOUTH, ME. 04105

☒ For Construction Permit
☐ For Erector Installation

Drawing Status:
☐ Preliminary (Not For Construction)
☐ For Approval (Not For Construction)

Scale:	NOT TO SCALE
Drawn by:	DRF 4/26/16
Checked by:	NC 4/26/16
Project Engineer:	BDC
Job Number:	15-B-26518-1
Sheet Number:	E7 of 30

The engineer whose seal appears hereon is an employee for the manufacturer for the materials described herein. Said seal or certification is limited to the products designed and manufactured by manufacturer only.The undersigned engineer is not the overall engineer of record for this project.

Lee W. Lowe, P.E.
Maine P.E. 8861

Apr 26, 2016

STATE OF MAINE
LEE W. LOWE
8861
LICENSED
PROFESSIONAL ENGINEER