
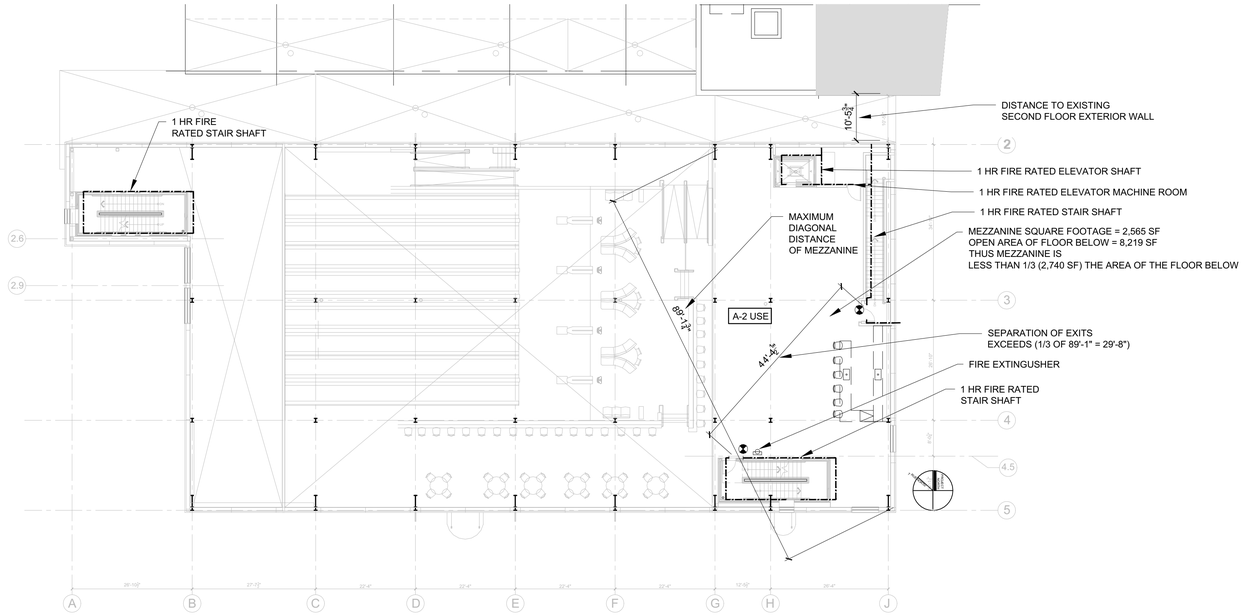


2 MEZZANINE LEVEL CODE REVIEW PLAN
1/16" = 1'-0"

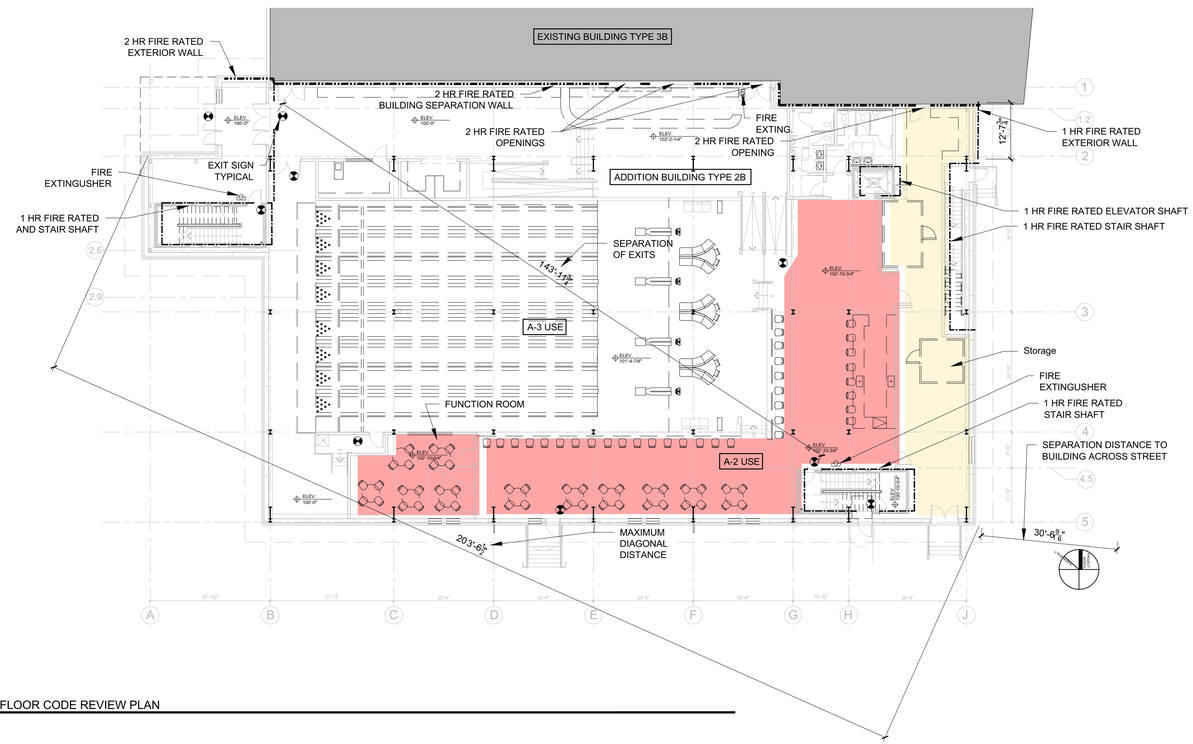

1 FIRST FLOOR CODE REVIEW PLAN
1/16" = 1'-0"

Reviewed for Code Compliance
Inspections Division
Date: 06/08/16

REGISTERED ARCHITECT
RYAN J.
SENATORE
No. 3322
STATE OF MAINE

© 2016 RYAN SENATORE
ARCHITECTURE

ADDITION TO BAYSIDE BOWL

ALDER STREET
PORTLAND, MAINE

RSA
RYAN SENATORE
ARCHITECTURE
565 CONGRESS STREET
PORTLAND, MAINE 04101
207-650-6414
senatorearchitecture.com

CONSULTANTS:

STRUCTURAL:
Structural Integrity
77 Oak Street
Portland, ME 04101
207-774-4614

REVISIONS:
1 REVISIONS #1 - 03/04/16

DATE: JANUARY 29, 2016
PROJECT No. 1452
DRAWN BY: JPF / RRT / RJS
CHECKED BY: RJS
SCALE: AS NOTED

SHEET TITLE:
CODE REVIEW PLANS

G1-2