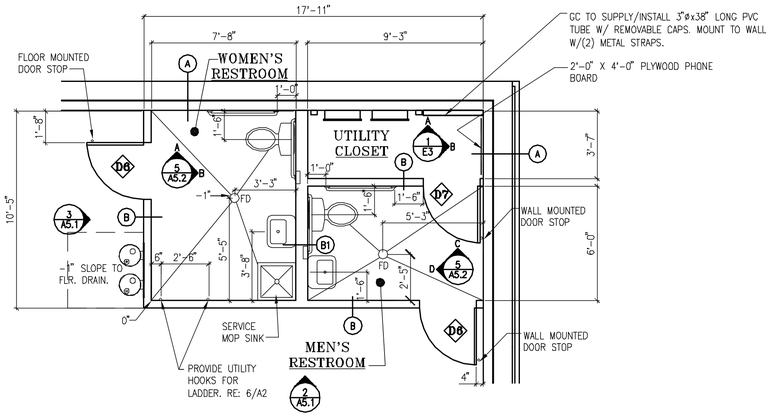

ENLARGED RESTROOMS

1/4"=1'-0" (3)

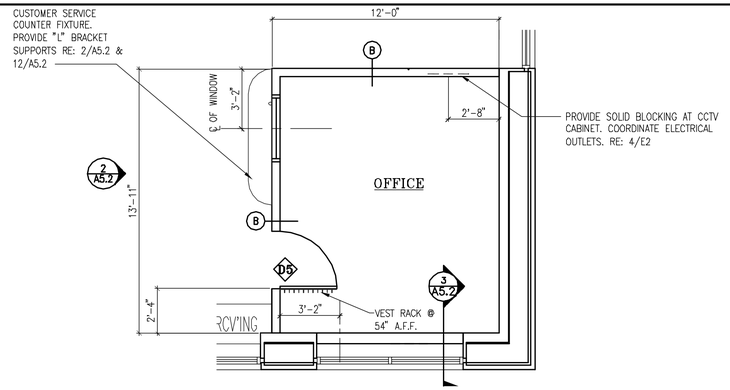

ENLARGED OFFICE

1/4"=1'-0" (4)

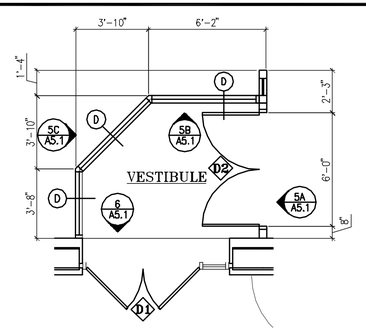

ENLARGED VESTIBULE

1/4"=1'-0" (6)

NOTES

1. ALL DIMENSIONS ARE FROM FACE OF FINISH TO FACE OF FINISH.
2. CONTRACTOR TO PROVIDE FIRE EXTINGUISHERS PER LOCAL FIRE MARSHALL.
3. VERIFY HEIGHT OF ALL INTERIOR WALLS WITH INTERIOR ELEVATIONS.
4. PROVIDE SOLID BLOCKING WHERE NECESSARY TO STRUCTURALLY SUPPORT WALL HUNG LOADS, CABINETS, VEST RACK, STORE FIXTURES, TOILET ROOM ACCESSORIES, MIRRORS, MISCELLANEOUS ACCESSORIES, BUILDING EQUIPMENT AND MECHANICAL AND ELECTRICAL WORK; VERIFY EXACT LOCATIONS.
5. REFER TO SHEET A2 FOR DOOR SCHEDULE.

NOTE: CONTRACTOR'S CHOICE OF EITHER METAL OR WOOD FRAMING AT NON-LOAD BEARING PARTITIONS.

(5)

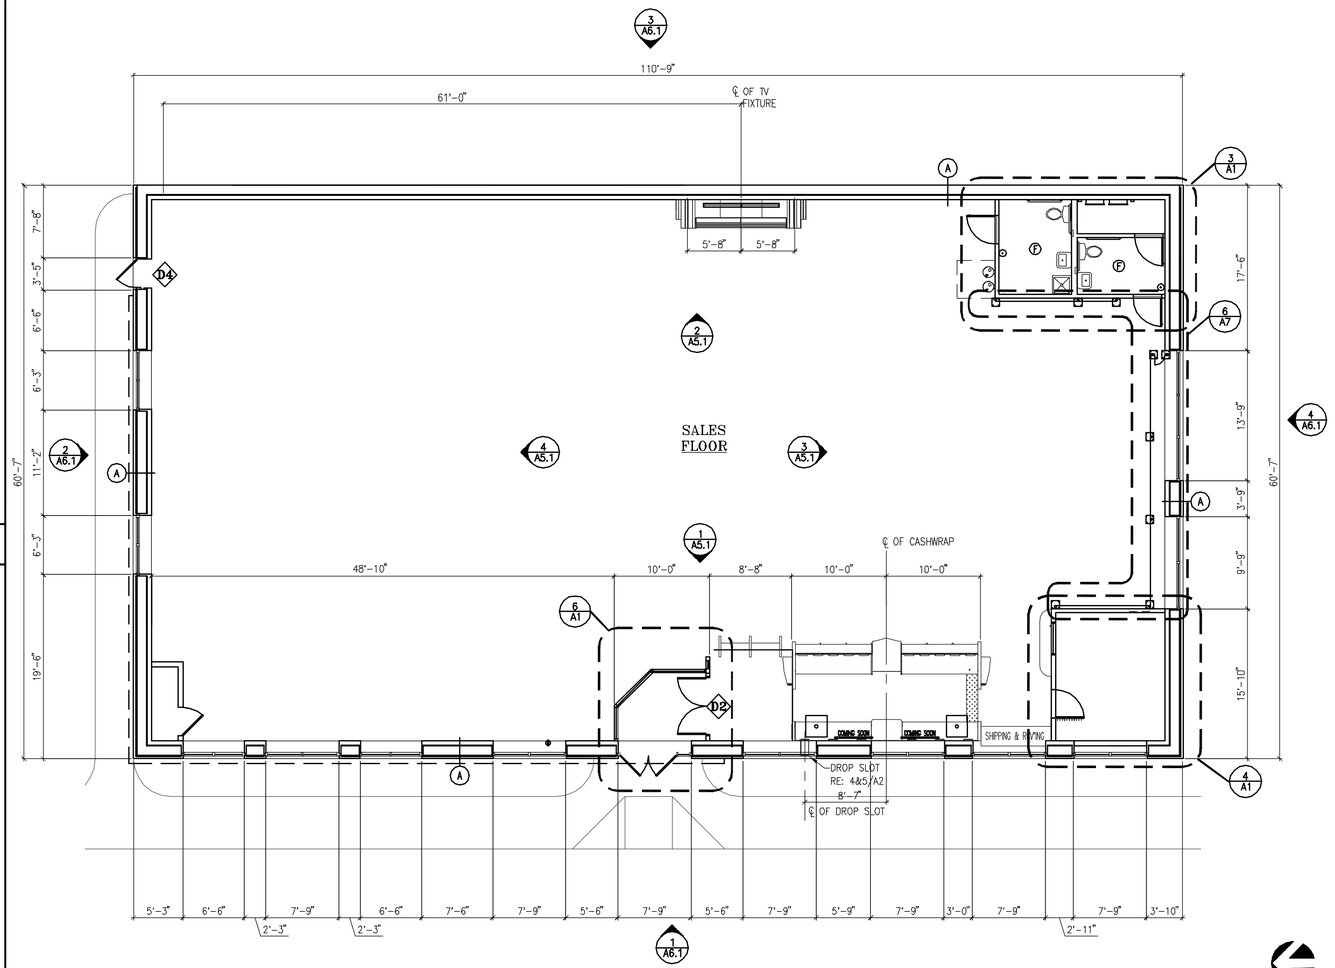

NORTH

FLOOR PLAN (WITH VESTIBULE)

1/4"=1'-0" (1)

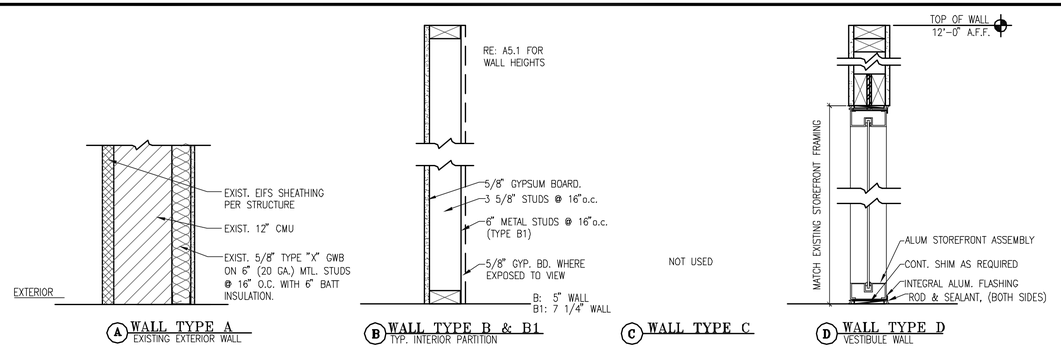

(A) WALL TYPE A — EXISTING EXTERIOR WALL

(B) WALL TYPE B & B1 — TYP. INTERIOR PARTITION

(C) WALL TYPE C

(D) WALL TYPE D — VESTIBULE WALL

WALL TYPE

1"=1'-0" (2)

HOLLYWOOD VIDEO

9275 S.W. PEYTON LANE
WILSONVILLE, OREGON 97070
PHONE (503) 570-1600

RALPH R. SHAW

LICENSE NO. 10001787

REVISIONS:

PROJECT: 304121

PORTLAND/MARGINAL WAY
160 PREBLE STREET
PORTLAND, ME 04104
STORE #019101

SHEET TITLE

FLOOR PLAN

(THIS SHEET FOR INFORMATION ONLY)

TEMPLATE: 2003.2
DESIGN CONSTRUCTION BULLETIN:
DRAWN BY: RBM
CHECKED BY: RJB
SCALE: AS NOTED
DATE: 03-12-04

SHEET NO. A1