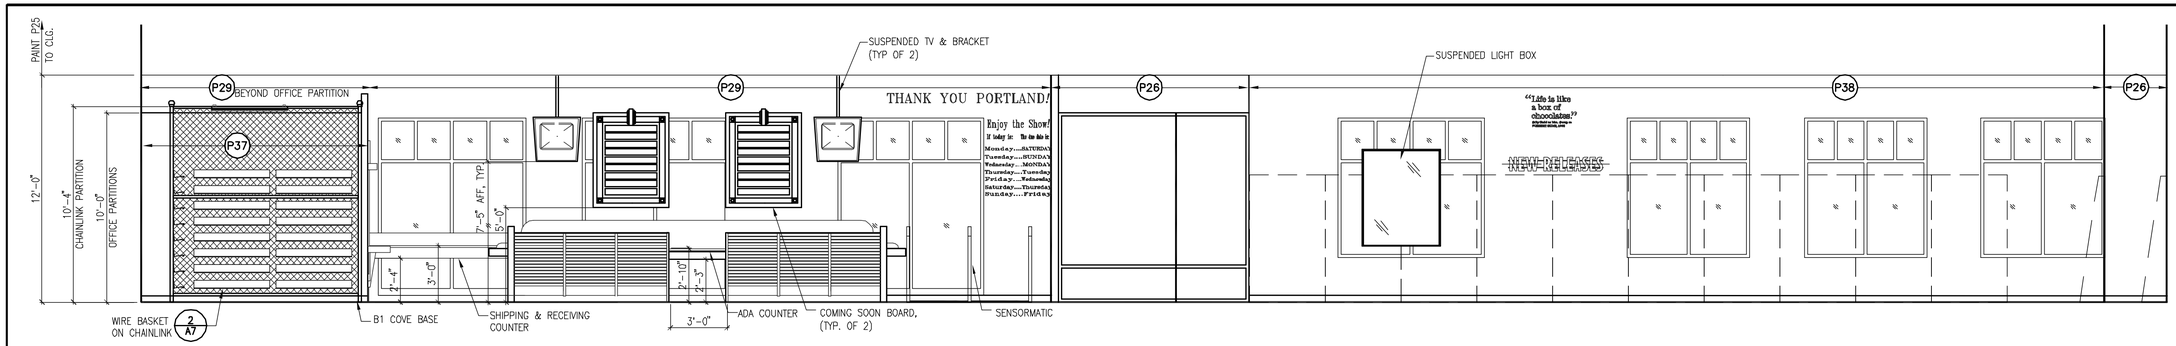

FRONT ELEVATION 1/4"=1'-0" (1)

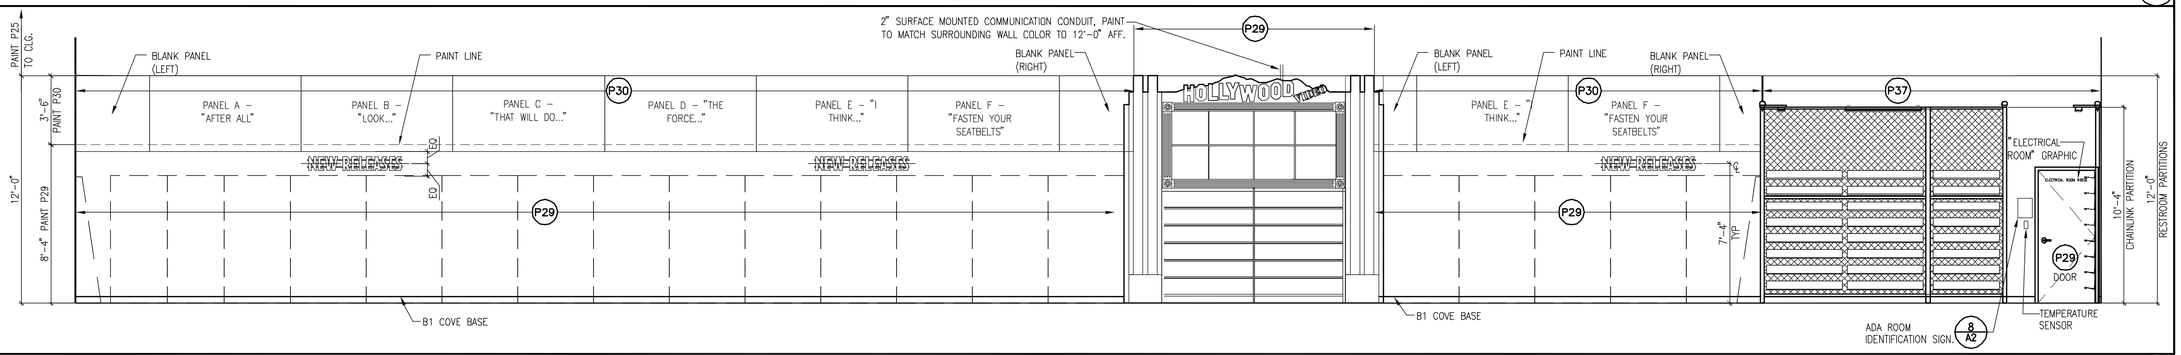

REAR ELEVATION 1/4"=1'-0" (2)

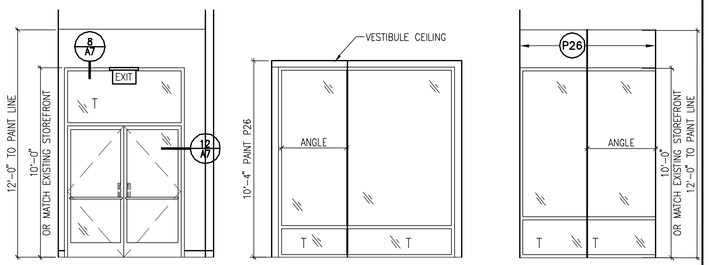

A VESTIBULE ENTRANCE
T=TEMPERED GLASS

B INT. VESTIBULE WALL
T=TEMPERED GLASS

C EXT. VESTIBULE WALL
T=TEMPERED GLASS

VESTIBULE ELEVATION 1/4"=1'-0" (5)

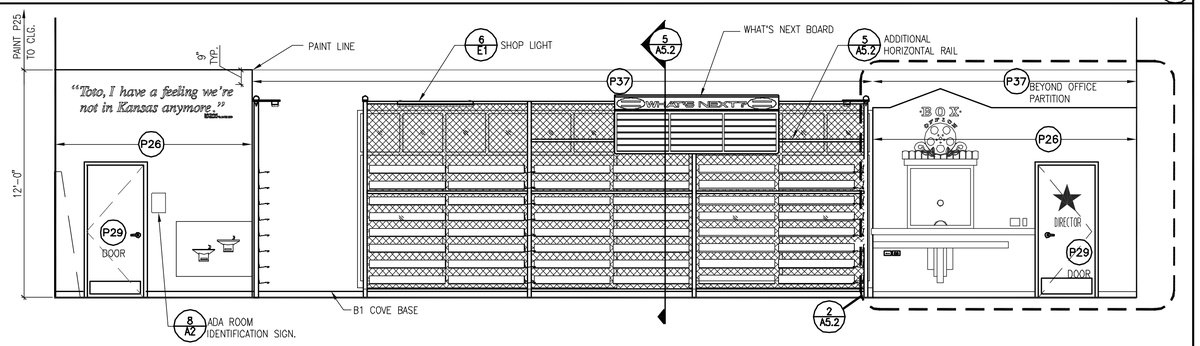

RIGHT ELEVATION 1/4"=1'-0" (3)

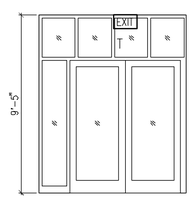

EXTERIOR ENTRY ELEVATION 1/4"=1'-0" (6)

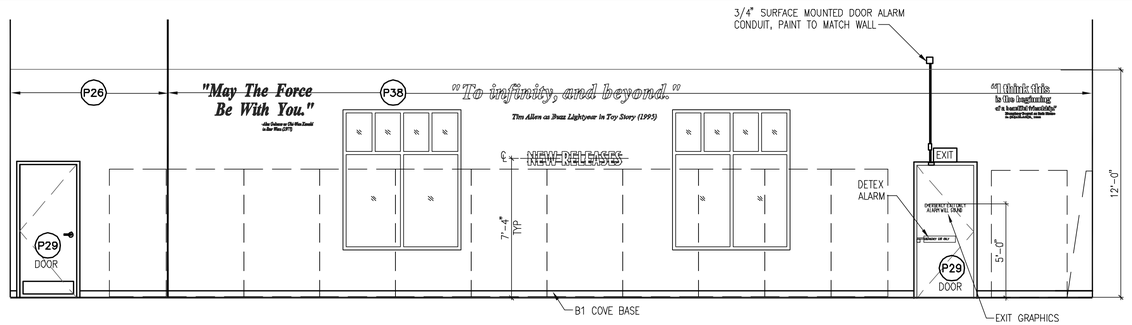

LEFT ELEVATION 1/4"=1'-0" (4)

HOLLYWOOD VIDEO
9275 S.W. PEYTON LANE
WILSONVILLE, OREGON 97070
PHONE (503) 570-1600

CASCO
10877 WATSON ROAD
ST. LOUIS, MO 63127
PROJECT MANAGERS

The professional of record is practicing as an individual.

RALPH R. SHAW
PROFESSIONAL OF RECORD
PHONE: 314-821-1100
LICENSE NO. 10001787

REVISIONS:

PROJECT:
304121

PORTLAND/MARGINAL WAY
160 PREBLE STREET
PORTLAND, ME 04104
STORE #019101

SHEET TITLE

INTERIOR ELEVATIONS

TEMPLATE: 2003.2
DESIGN CONSTRUCTION BULLETIN:
DRAWN BY: RBM
CHECKED BY: RJB
SCALE: AS NOTED
DATE: 03-12-04

SHEET NO.
A5.1