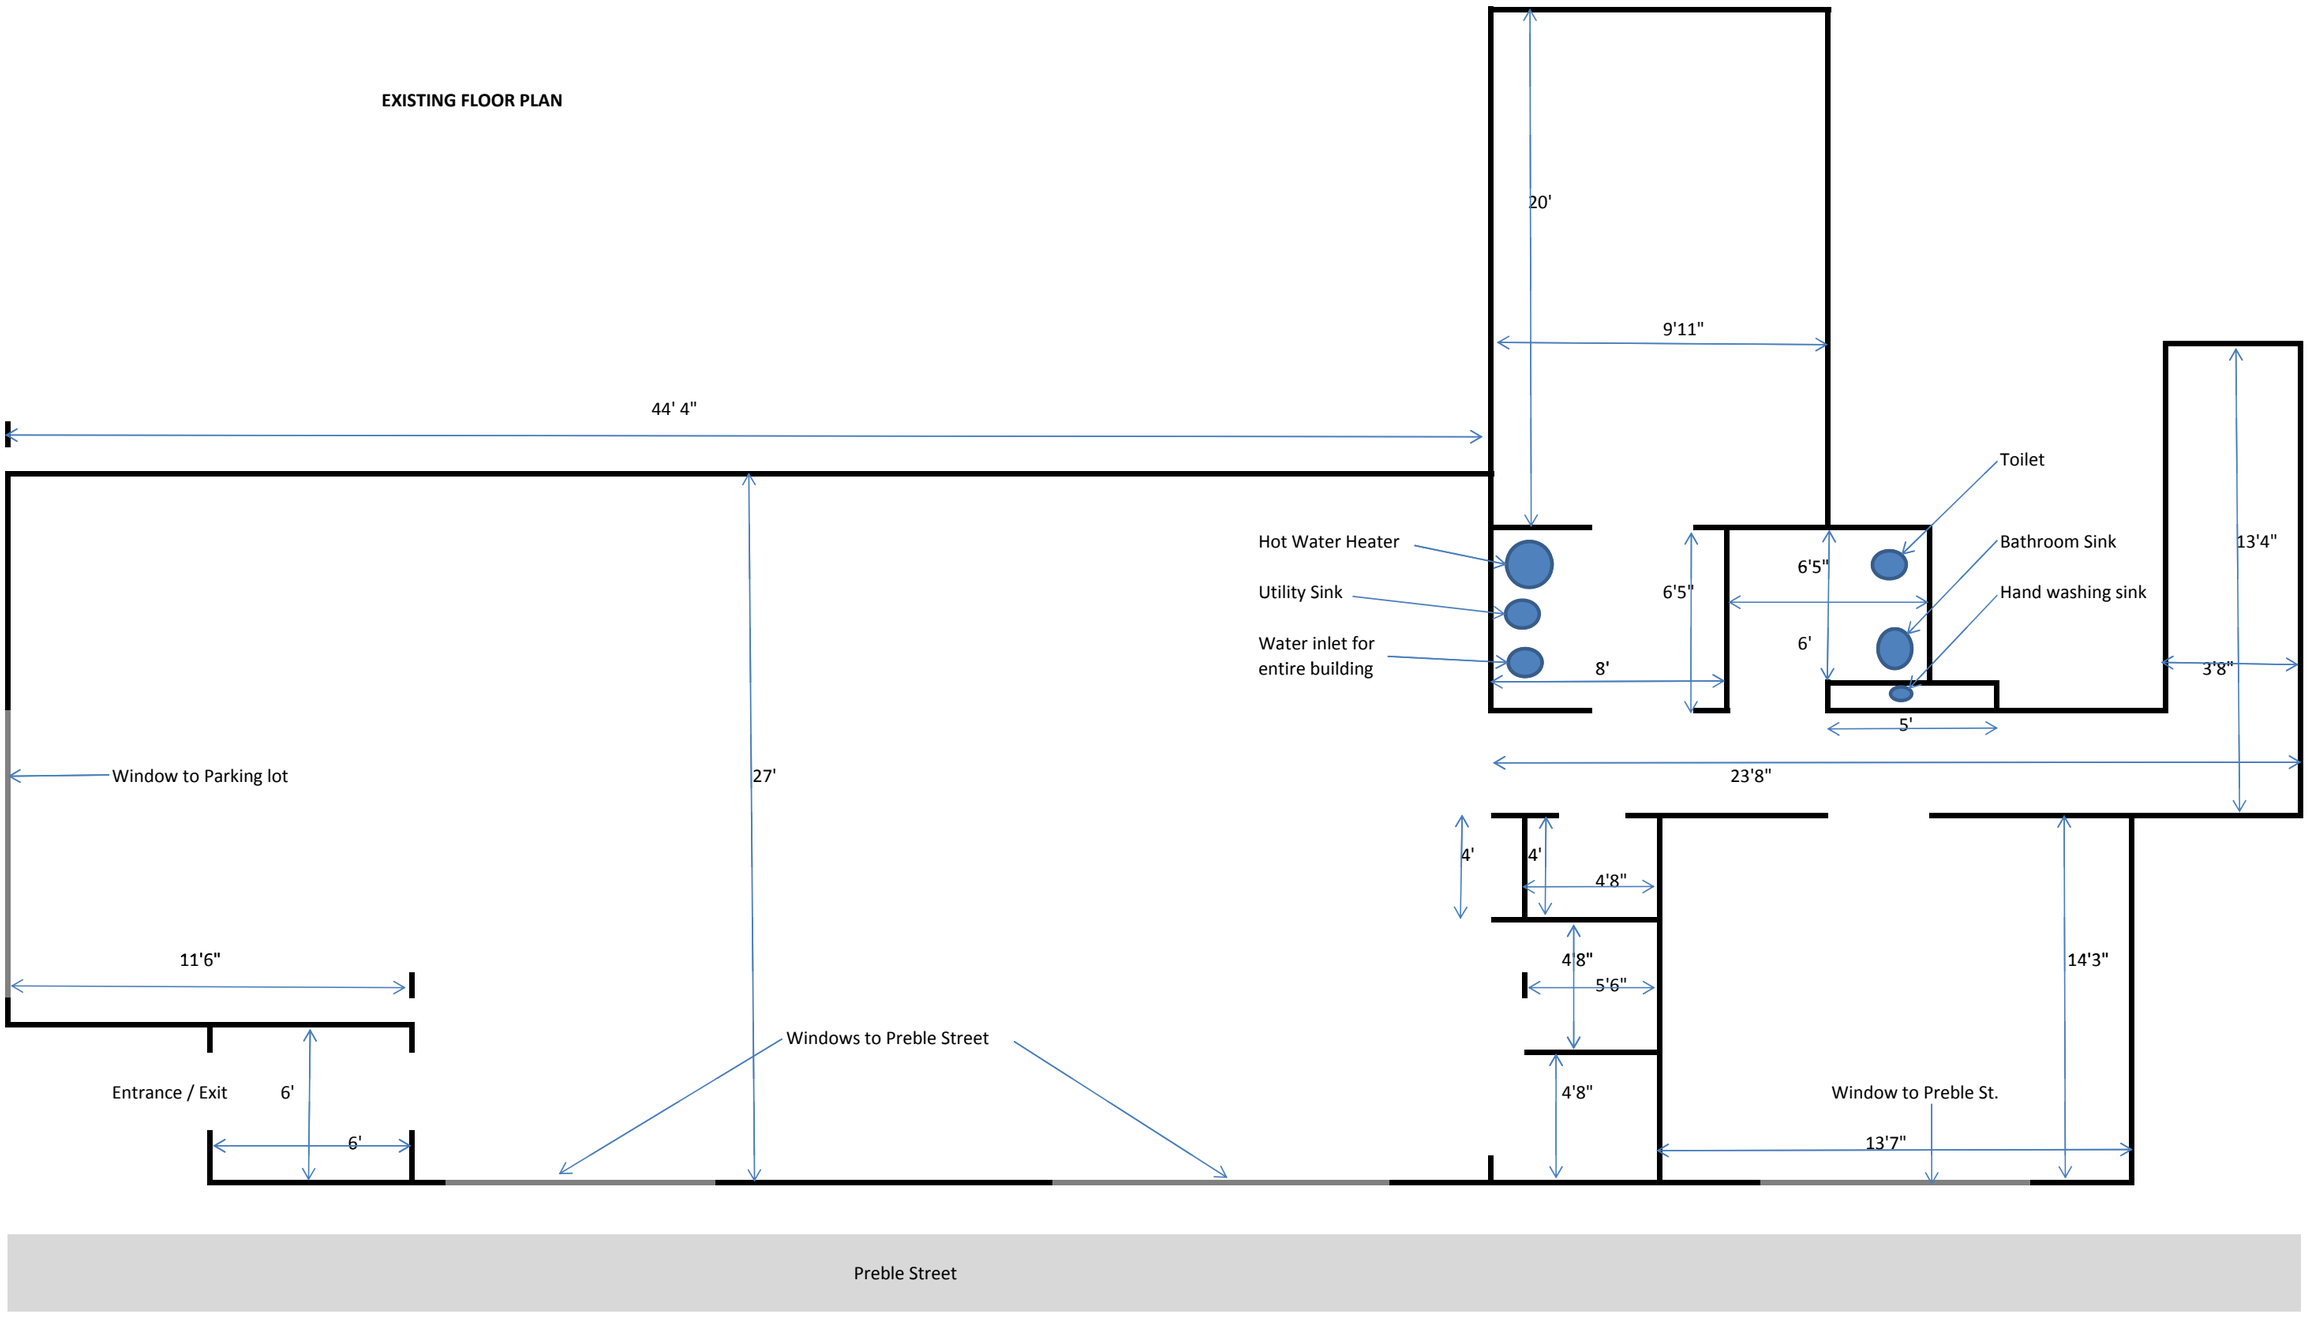EXISTING FLOOR PLAN